


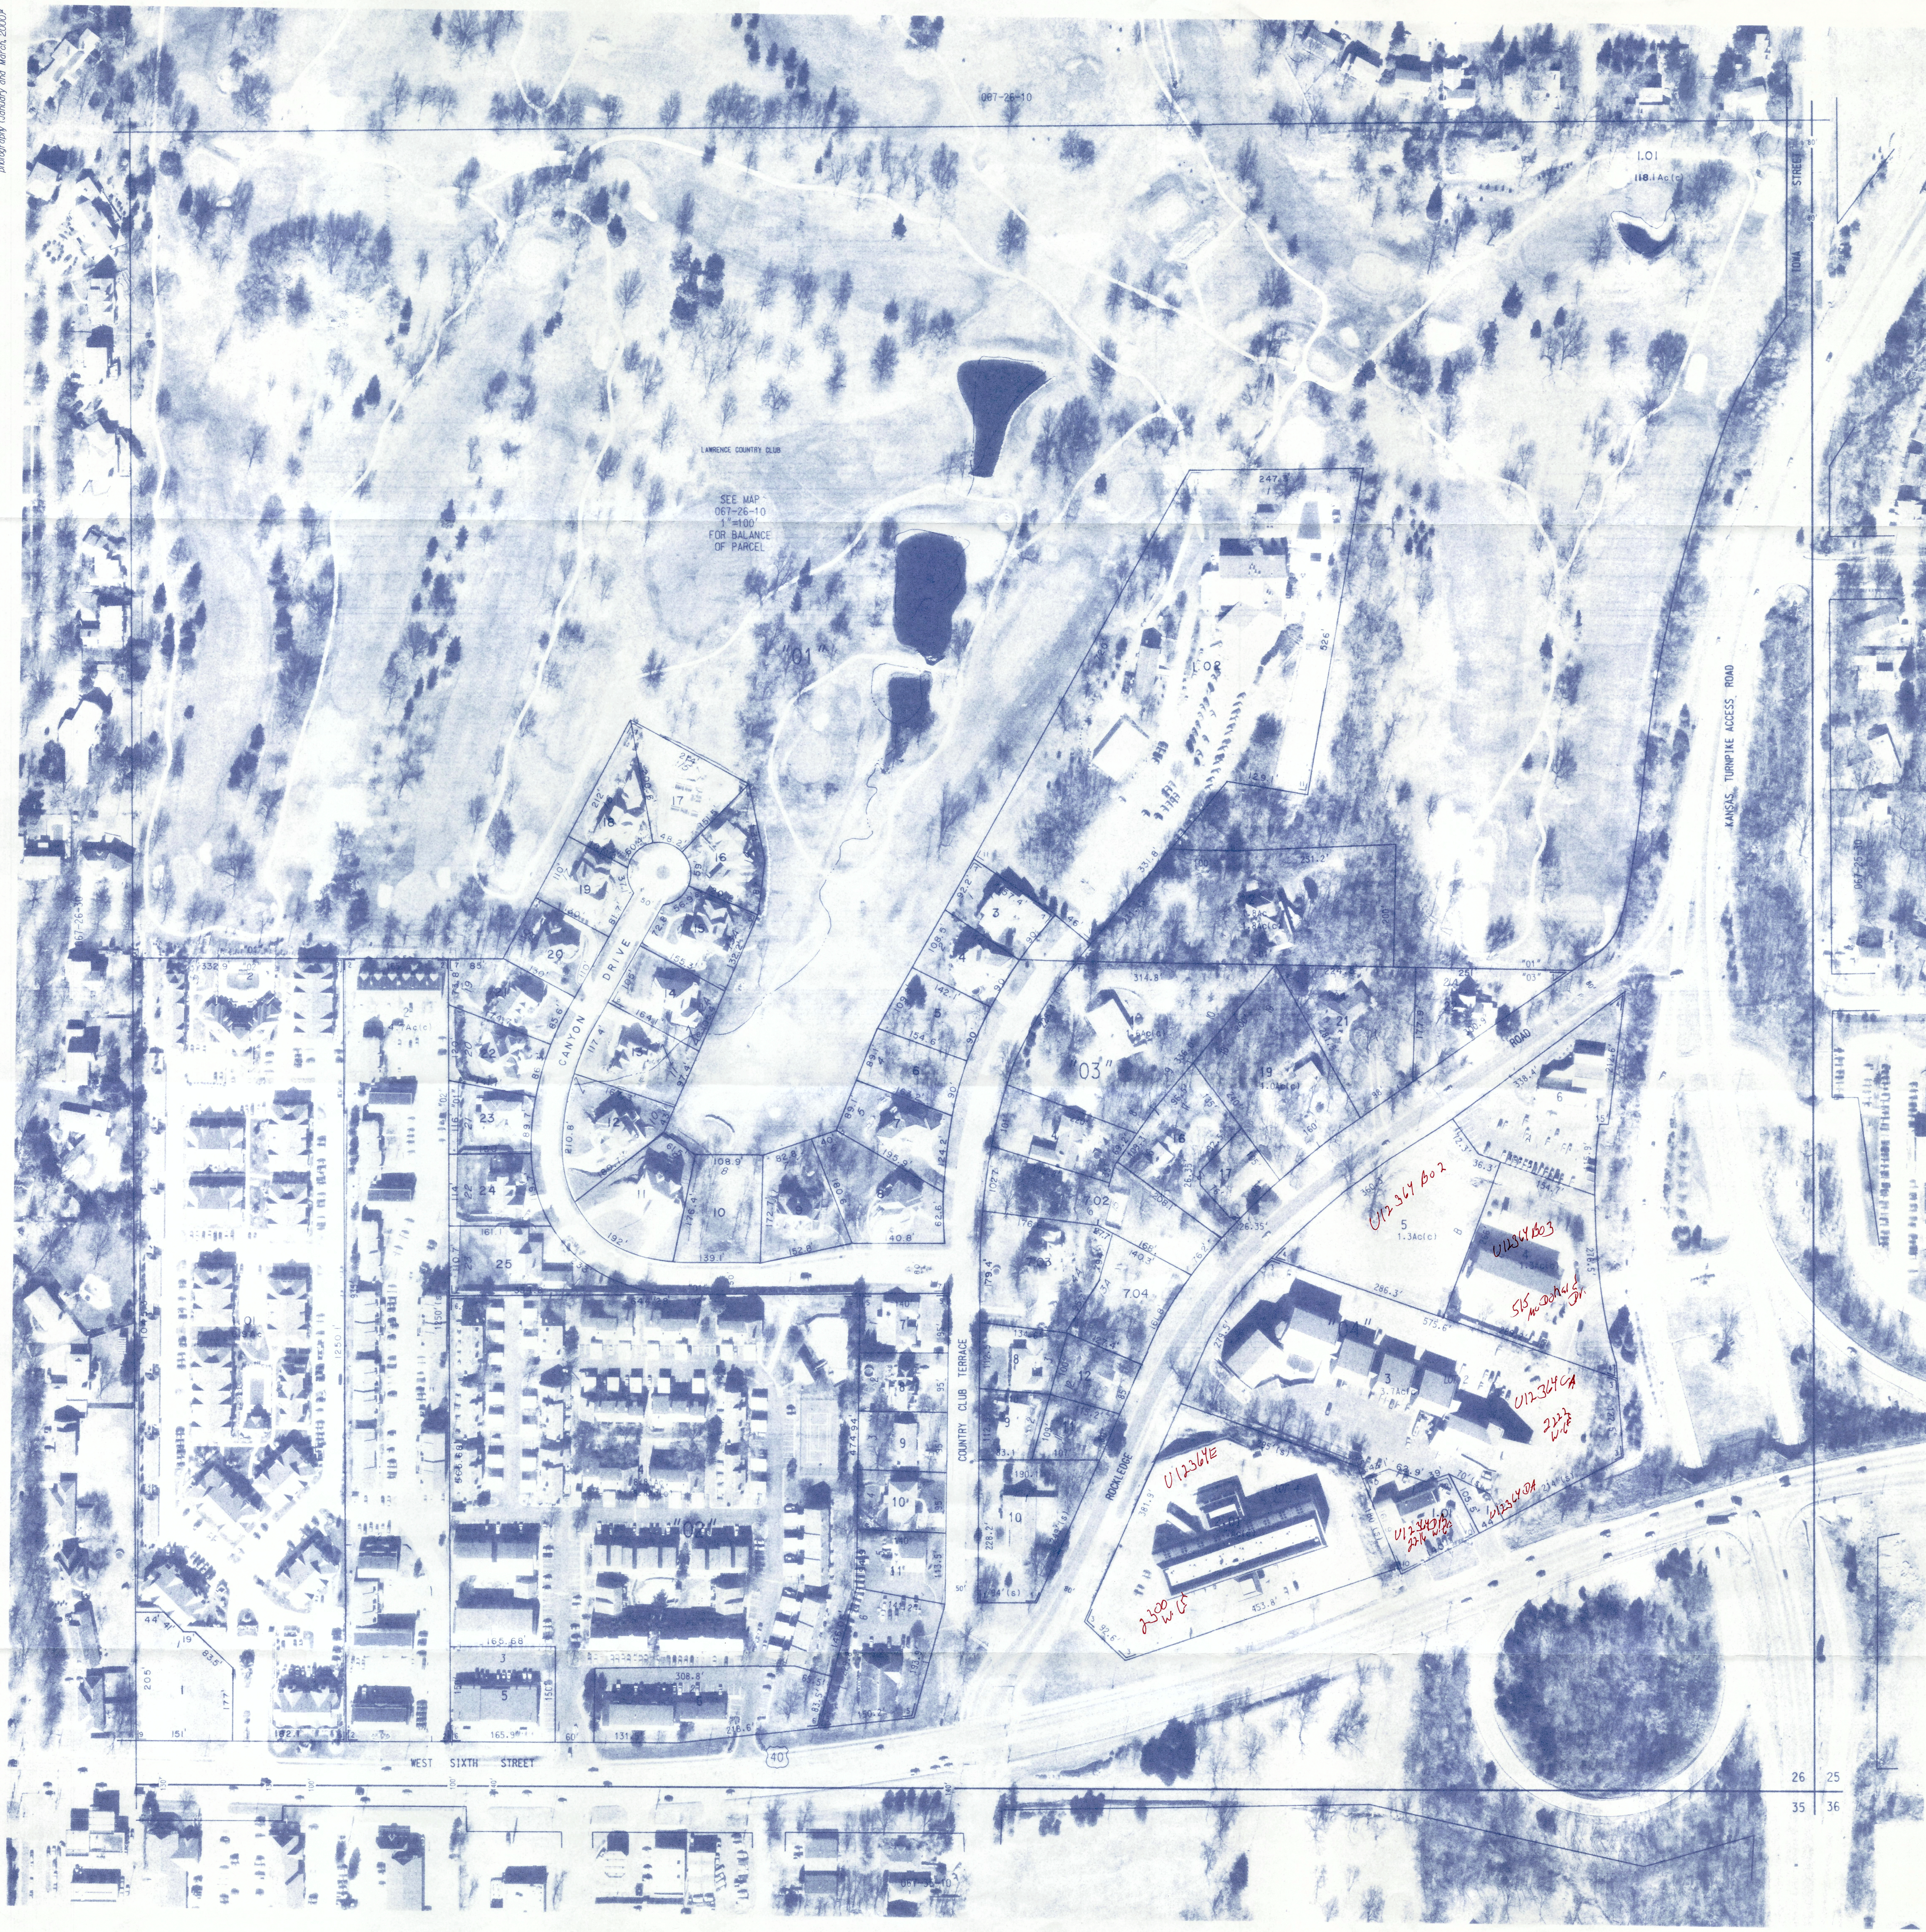

OWNERSHIP MAP
DOUGLAS COUNTY, KANSAS
PREPARED UNDER THE DIRECTION OF
KANSAS DEPARTMENT OF REVENUE
DIVISION OF PROPERTY VALUATION

BOARD OF COMMISSIONERS
DOUGLAS COUNTY

DATE	BY	DATE	BY	DATE	BY	DATE	BY
6/29/99	SRM	1/5/00	ORA	2/2/00	SRM		
2/21/00	DRA	1/27/00	SLT	2/25/00	ORA		
3/02/00	DRA	1/27/00	SLT	3/15/00	ORA		
5/26/00	DRA	5/26/00	DRA				

THIS PROPERTY OWNERSHIP MAP IS FOR TAX PURPOSES ONLY.
IT IS NOT INTENDED FOR CONVEYANCES, NOR IS IT A LEGAL SURVEY.

LEGEND

- 1/4 SECTION
- SECTION
- TOWNSHIP
- RANGE
- ORIGINAL LOT LINE
- TAX MAP LOT LINE
- SECTION CORNER
- PROPERTY LINE
- ORIGINAL BLOCK LINE
- LAND MARK
- ORIGINAL BLOCK NO.
- MAP BLOCK NO.
- MAP BLOCK UNIT
- WHERE APPLICABLE

1/4 SECTION

SECTION

TOWNSHIP

RANGE

ORIGINAL LOT LINE

TAX MAP LOT LINE

SECTION CORNER

PROPERTY LINE

ORIGINAL BLOCK LINE

LAND MARK

ORIGINAL BLOCK NO.

MAP BLOCK NO.

MAP BLOCK UNIT

WHERE APPLICABLE

TOWNSHIP LOCATOR

T12S	T13S	T14S	T15S	T16S	T17S	T18S	T19S

BY NAME

211

1112

MAP SHEET INDEX

1	2	3	4	5	6	7	8	9	10	11	12

1/4 SECTION INDEX

1	2	3	4	5	6	7	8	9	10	11	12

APR 25 2008

SEC 26 TWP 12S R19E

MAP NO 067-26-40

SCALE 1"=100'

DATE OF MAP 12-88

DATE OF PHOTOGRAPHY 2-00-00

AERIAL PHOTO NO

PARCEL COUNT 55