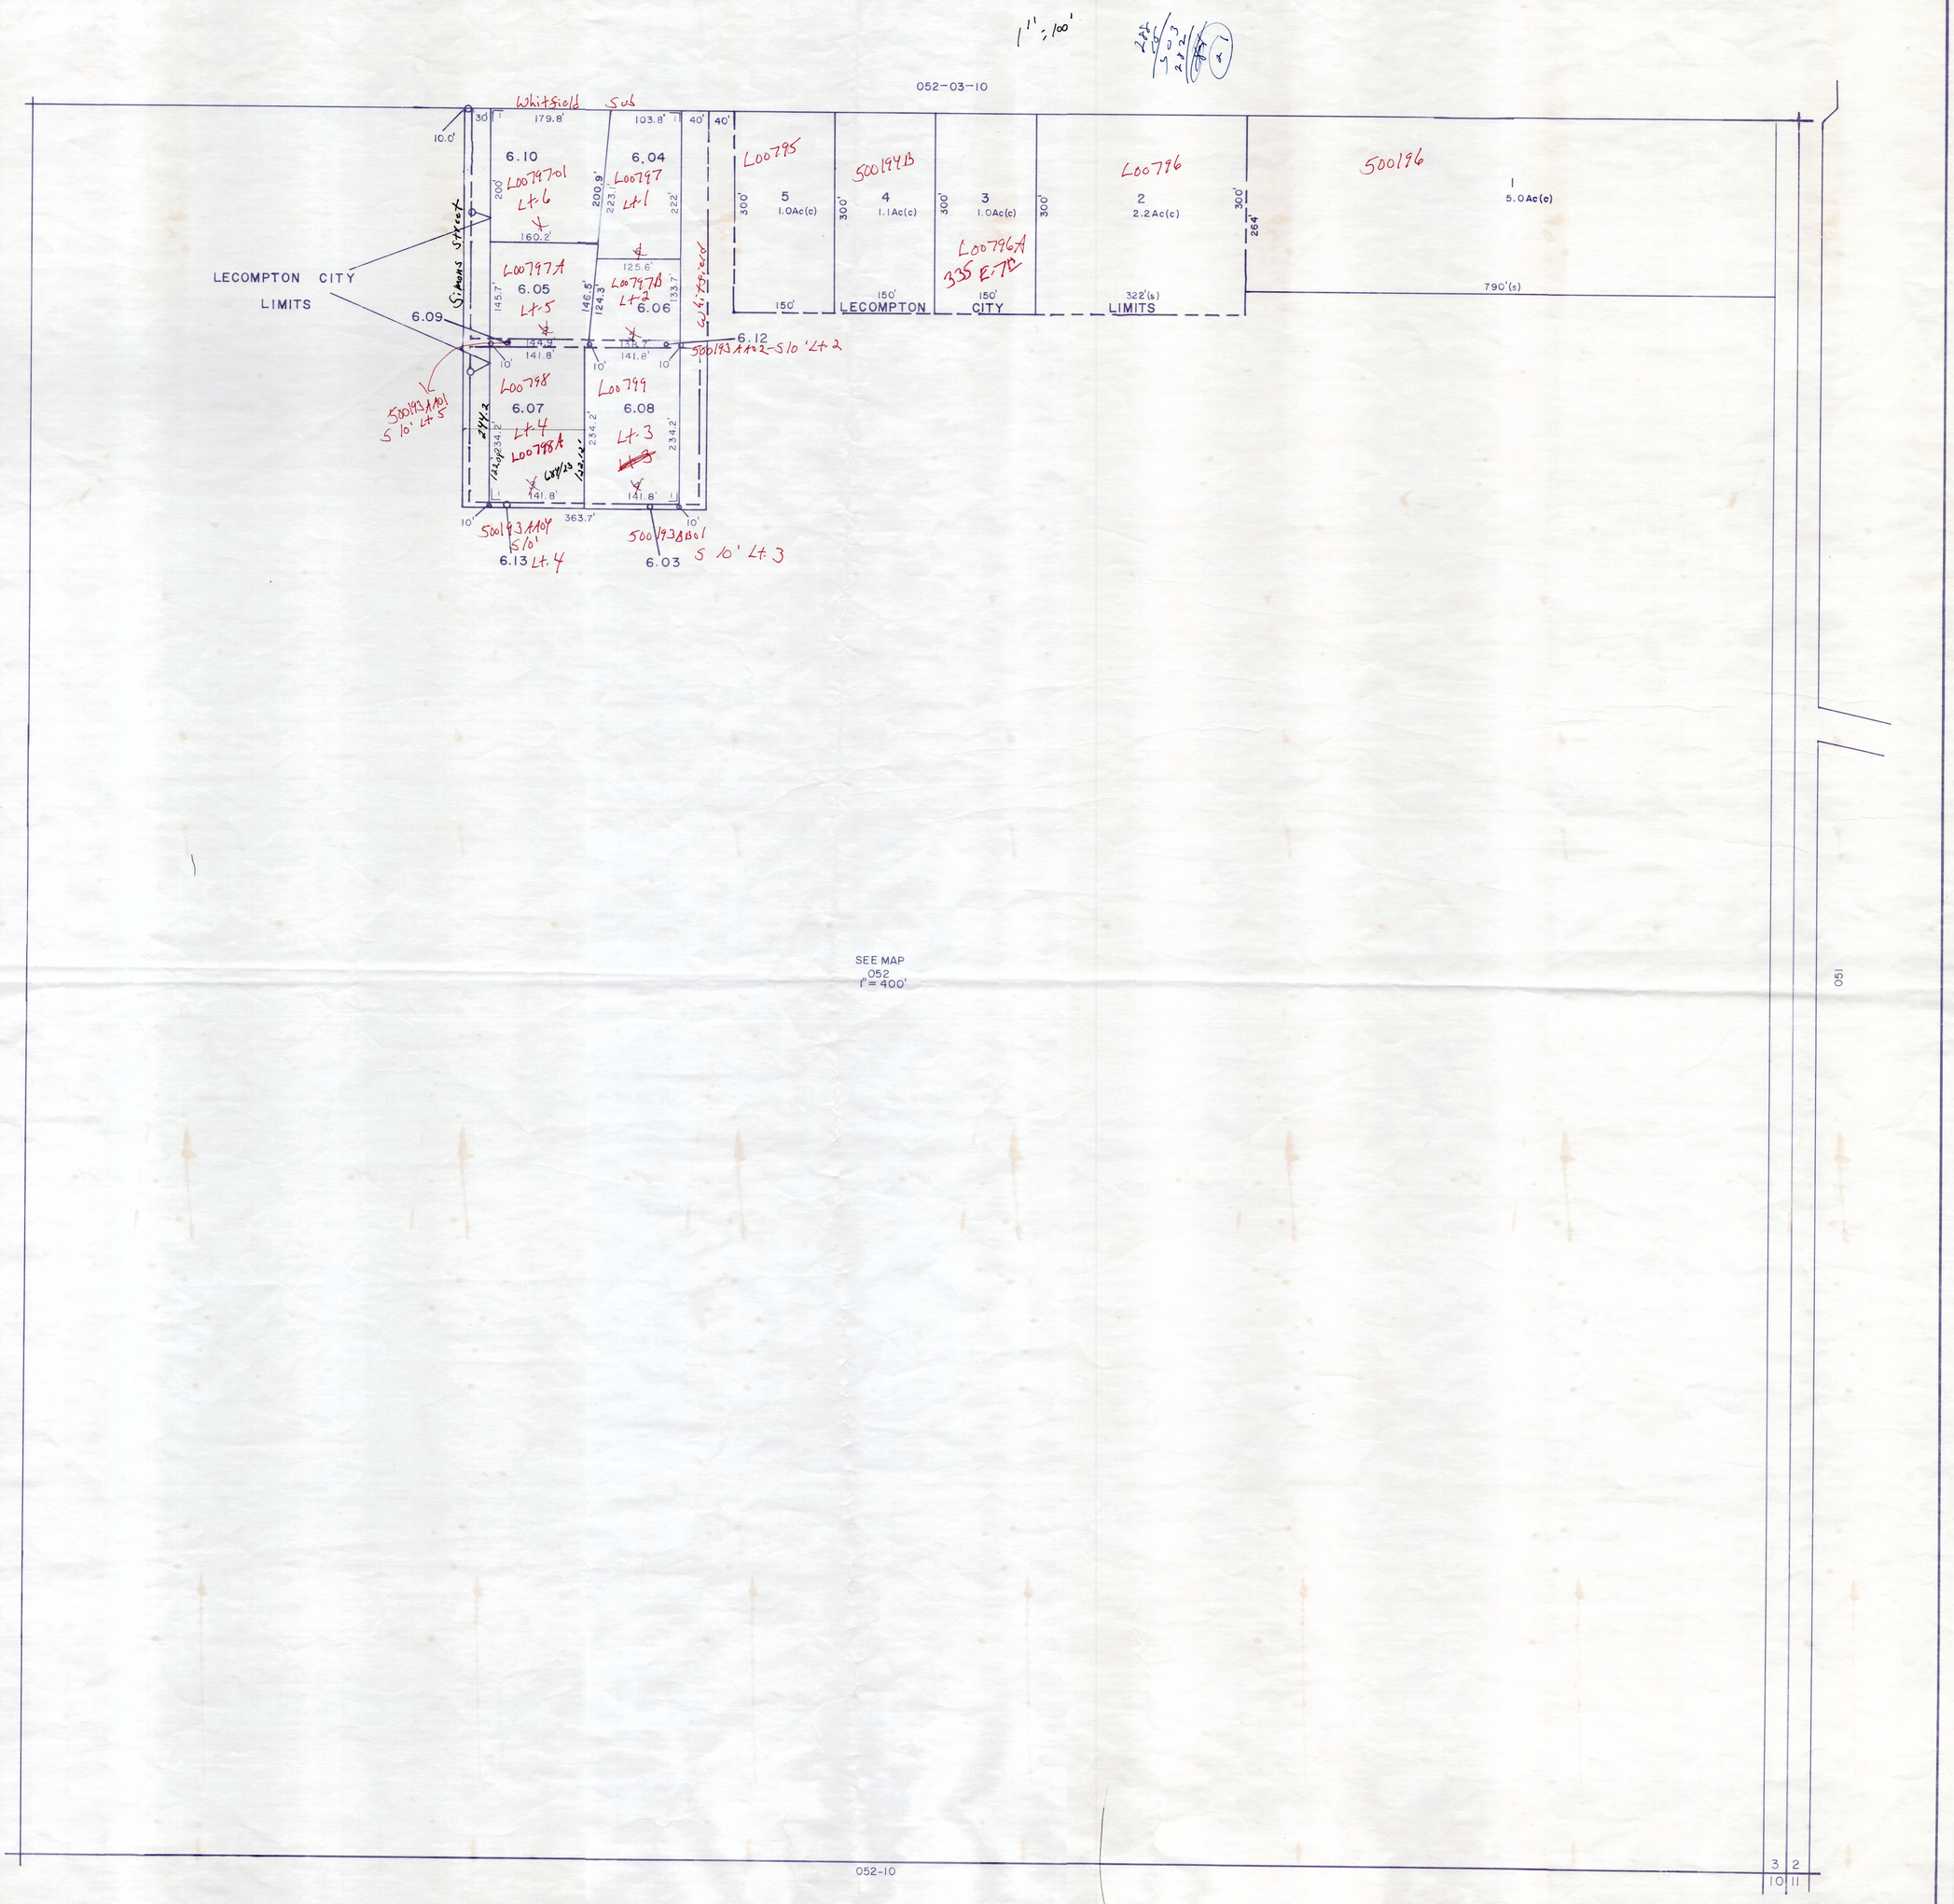

SUBD. NO.	SUBDIVISION NAME	PLAT BOOK	PLAT PAGE	SUBD CODE
1	WHITFIELD SUBDIVISION	15	999	2144

THIS PROPERTY OWNERSHIP MAP IS FOR TAX PURPOSES ONLY. IT IS NOT INTENEDED FOR CONVEYANCES, NOR IS IT A LEGAL SURVEY.

REVISIONS	DATE	BY	DATE	BY	DATE	BY	DATE	BY
	4/10/96	SWM						
	5/05/96	DRA						
	8/24/98	SWM						

LEGEND

TOWNSHIP & RANGE
COUNTY LINE
CORPORATION LINE
TAXING UNIT LINE
R/W LINES
SECTION LINE
PROPERTY LINE
ORIGINAL LOT LINE
LAND HOOK
ORIGINAL BLOCK NO. (2)
ORIGINAL S/D LIMIT 2|3
MAP BLOCK NO. "03"
MAP BLOCK LIMIT (WHERE APPLICABLE) "03" "04"

AREA FROM DEED 10.5 Ac.(d)
AREA CALCULATED 10.5 Ac.(c)
DIMENSION FROM DEED 16.5'
DIMENSION SCALED 20'(s)
SUBDIVISION LOT NUMBER 23
PARCEL NUMBER 10
WATER
INTERSTATE HIGHWAY (70)
U.S. HIGHWAY (28)
STATE HIGHWAY (34)
COUNTY ROAD (10)
TOWNSHIP ROAD (123)
ROADS, STREETS, CHURCHES, ETC. BY NAME
SECTION CORNERS 2|1 11|12

TOWNSHIP LOCATOR

T12S	03 / 04	02 / 05	01 / 06	07	08
T13S	13	12	11	10	9
T14S	14	15	16	17	18
T15S	23	22	21	20	19
	R17E	R18E	R19E	R20E	R21E

MAP SHEET INDEX

6	5	4	3	2	1
7	8	9	10	11	12
18	17	16	15	14	13
19	20	21	22	23	24
30	29	28	27	26	25
31	32	33	34	35	36

1/4 SECTION INDEX

20	10
30	40

SEC. 03 TWP. 12S RNG. 18E

MAP NO. 052-03-40 INSERT

SCALE 1" = 100
DATE OF MAP 4-10-96
DATE OF PHOTOGRAPHY 4-91
AERIAL PHOTO NO.
PARCEL COUNT 14