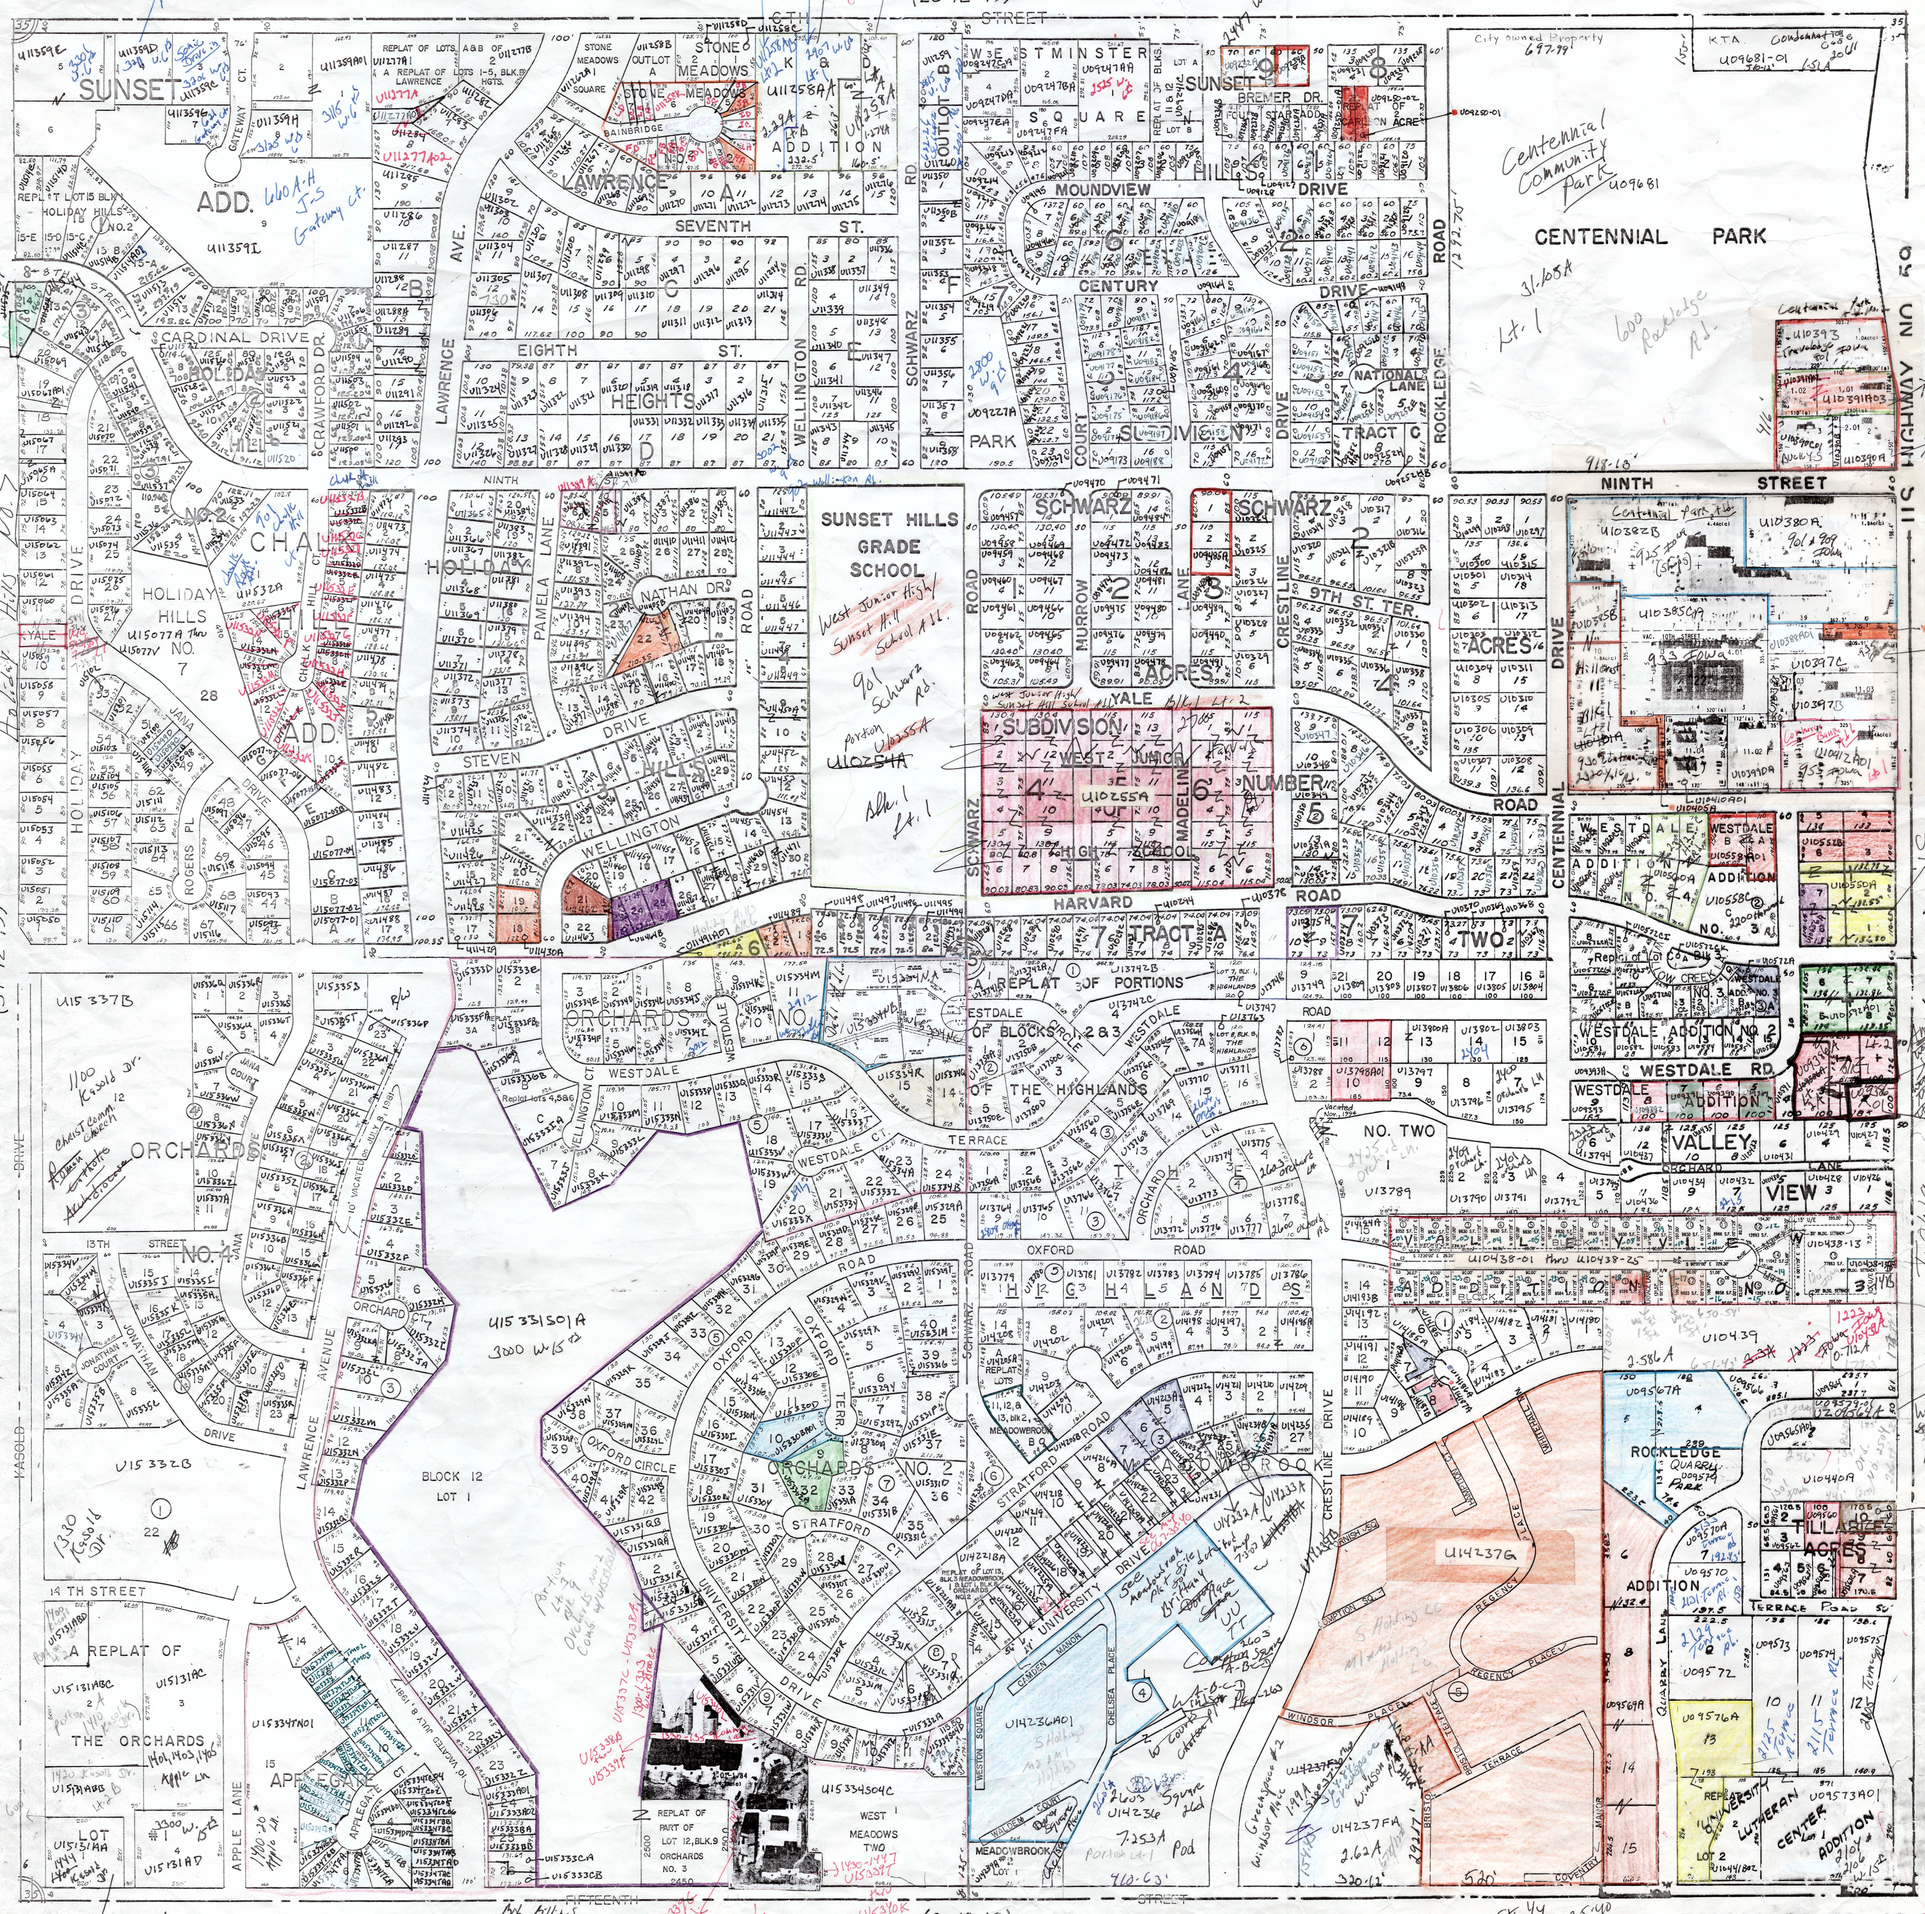
SUNSET ADD.
CARDINAL DRIVE
HOLIDAY HILLS NO. 7
HOLIDAY HILLS NO. 2
SUNSET HILLS GRADE SCHOOL
SUNSET HILLS SUBDIVISION
SUNSET HILLS ADDITION
CENTENNIAL PARK
City owned Property
SEVENTH ST.
EIGHTH ST.
NINTH STREET
9TH ST. TER
HARVARD ROAD
WELLINGTON
LAWRENCE AVE.
SCHWARZ RD.
CENTURY DRIVE
MOUNDVIEW DRIVE
NATIONAL LANE
ROCKLEDGE
CENTENNIAL DRIVE
WESTDALE ADDITION
WESTDALE RD.
WESTDALE VALLEY VIEW
ORCHARDS NO. 4
ORCHARDS NO. 2
ORCHARDS NO. 3
OXFORD ROAD
STRATFORD CT.
UNIVERSITY DRIVE
ROCKLEDGE QUARRY PARK
TILLAMOOK ACRES
TERRACE ROAD
REGENCY PLACE
WINDSOR PLACE
CHELSEA PLACE
WESTON SQUARE
MEADOWBROOK
APPLE LANE
THE ORCHARDS
A REPLAT OF THE ORCHARDS
WEST MEADOWS TWO
14TH STREET
15TH STREET
HIGHWAY 51
(26-12-19)
(34-12-19)
(36-12-19)
(2-13-19)
SECTION 35-12-19