


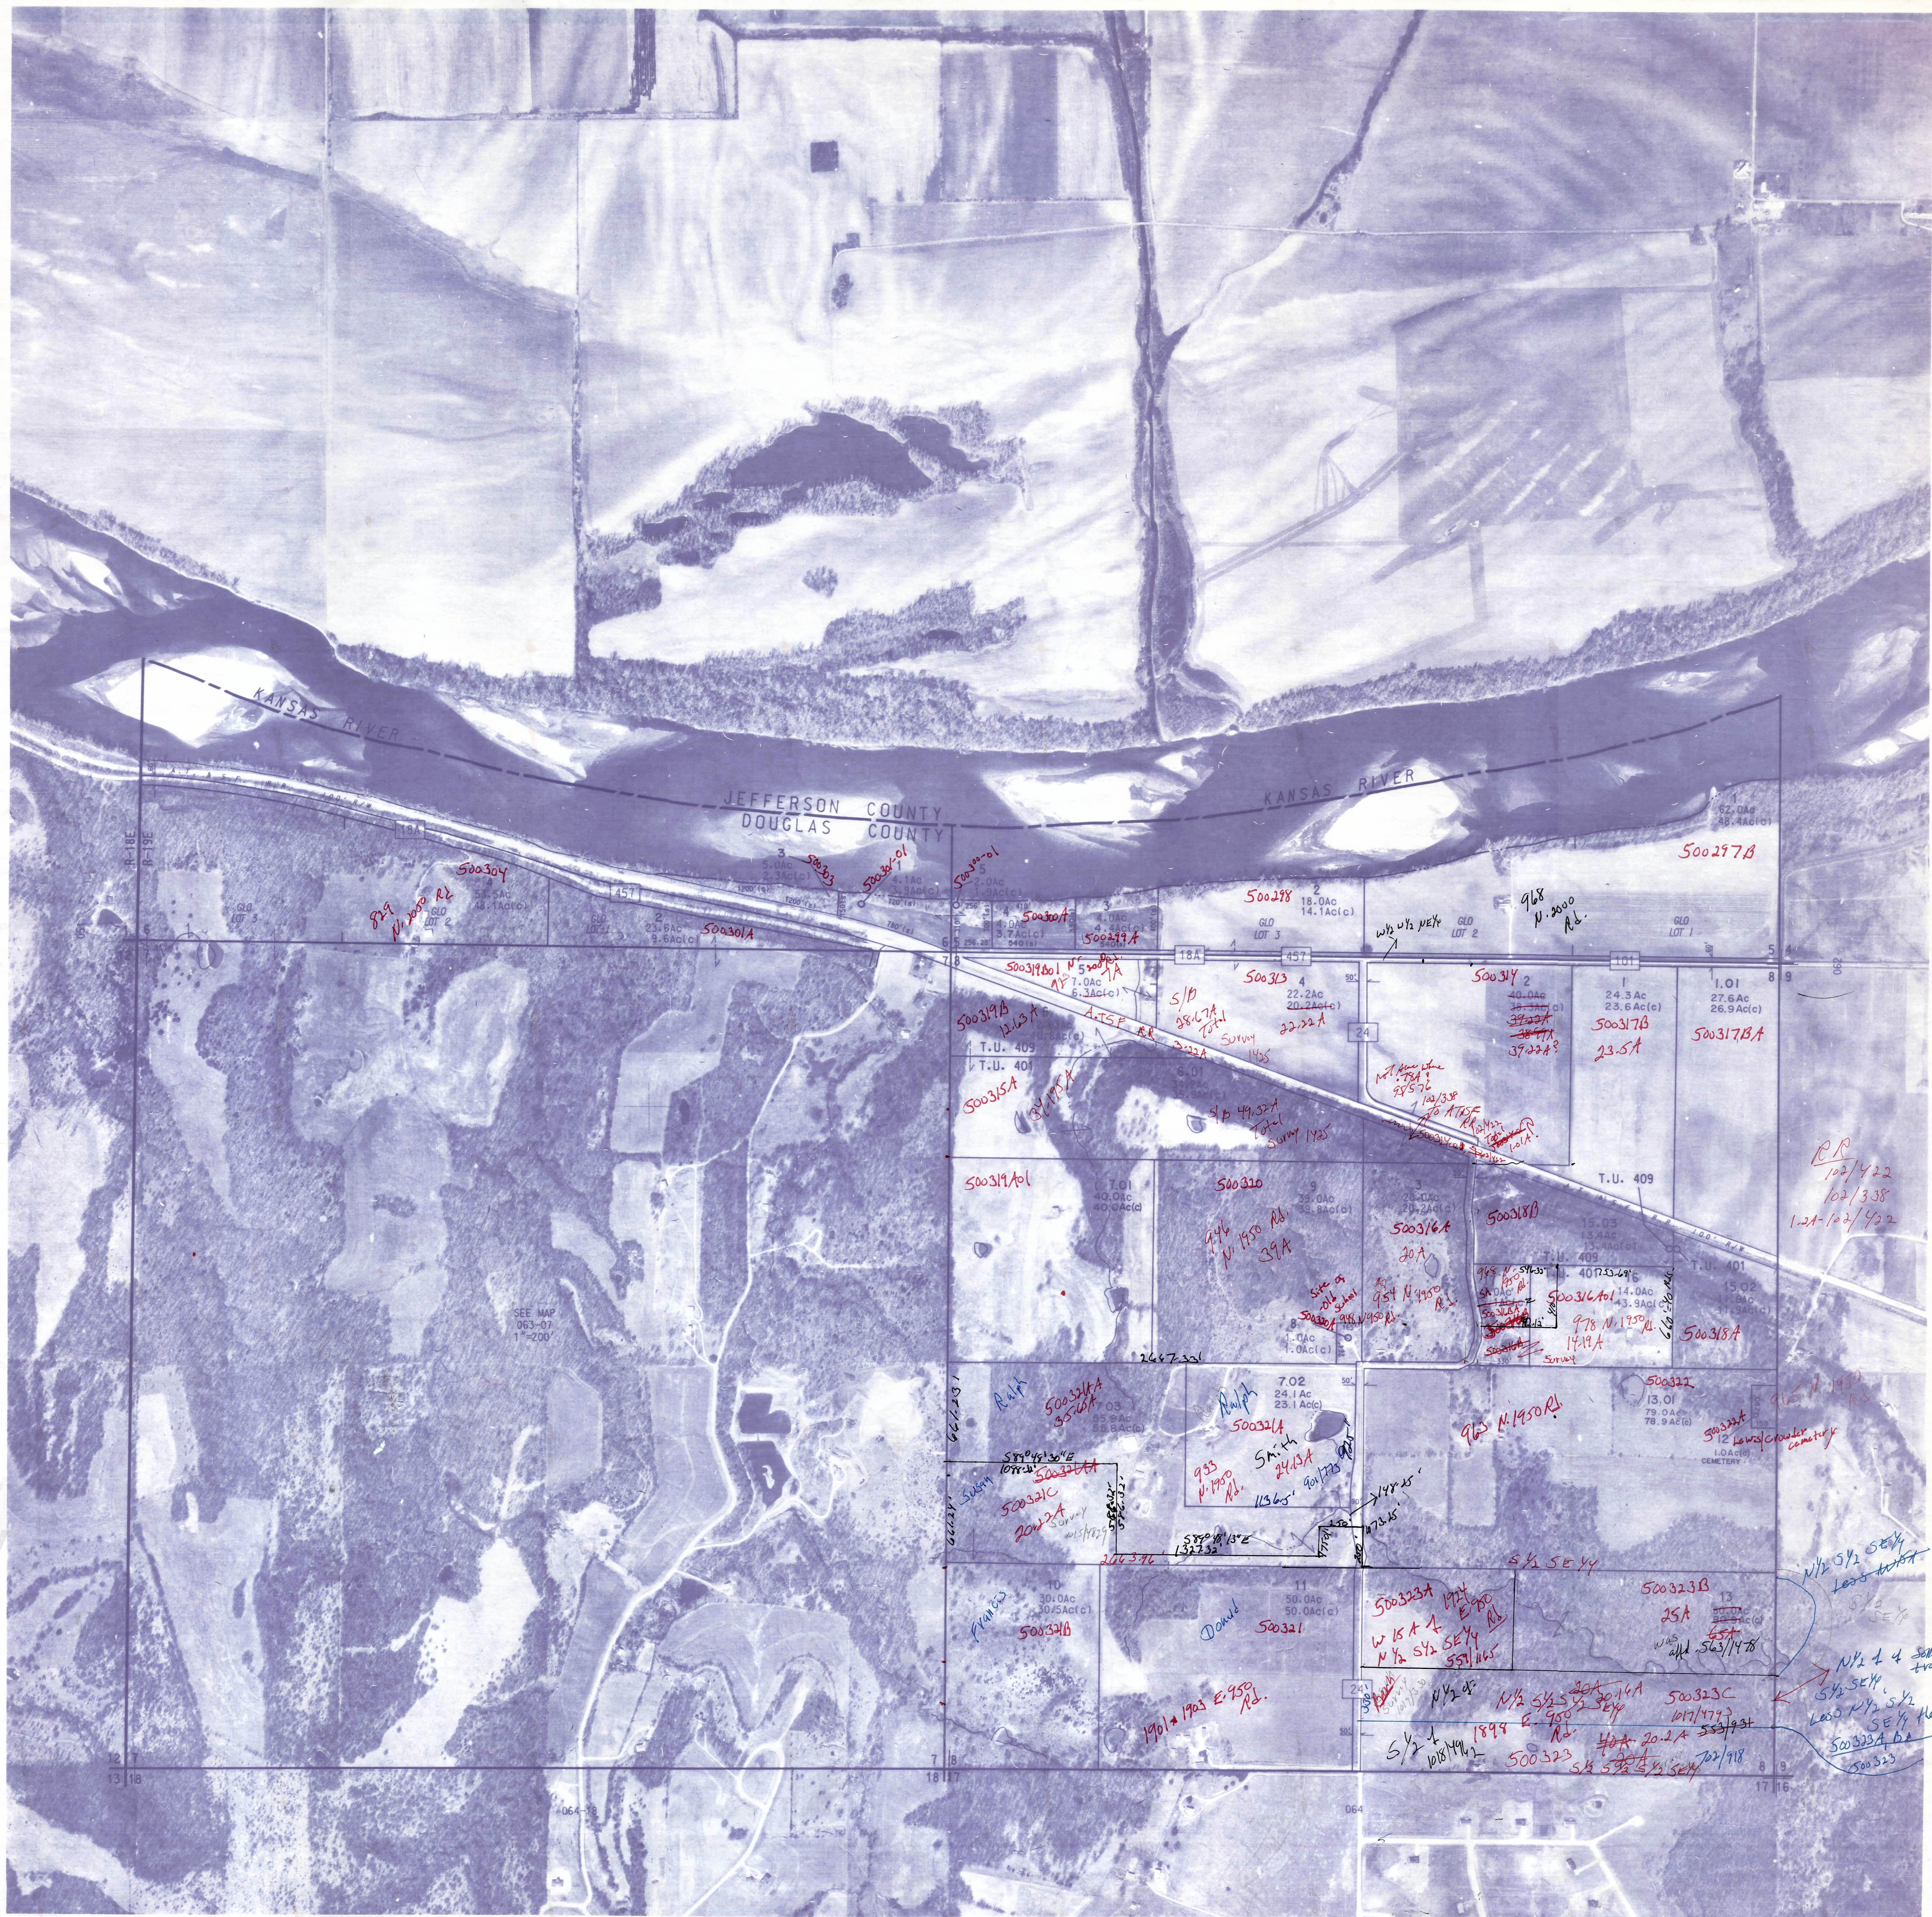


DATE	BY	DATE	BY	DATE	BY	DATE	BY
7/03/89	DRA						
8/17/89	DRA						
7/22/90	DRA						
5/18/94	SIT						



THIS PROPERTY OWNERSHIP MAP IS FOR TAX PURPOSES ONLY
IT IS NOT INTENDED FOR CONVEYANCES, NOR IS IT A LEGAL SURVEY

LEGEND	
TOWNSHIP & RANGE	AREA FROM FIELD
COUNTY LINE	AREA CALCULATED
CORPORATION LINE	DIMENSION FROM FIELD
TAXING UNIT LINE	DIMENSION, SCALED
R & L LINES	SUBDIVISION LOT NUMBER
SECTION LINE	PARCEL NUMBER
PROPERTY LINE	WATER
ORIGINAL LOT LINE	INTERSTATE HIGHWAY
LAND HOOK	STATE HIGHWAY
ORIGINAL BLOCK NO	COUNTY ROAD
ORIGINAL S/D LIMIT	TOWNSHIP ROAD
MAP BLOCK NO	ROADS, STREETS, CIRCLES, ETC.
MAP BLOCK LIMIT	
WHERE APPLICABLE	SECTION CORNERS

TOWNSHIP LOCATOR

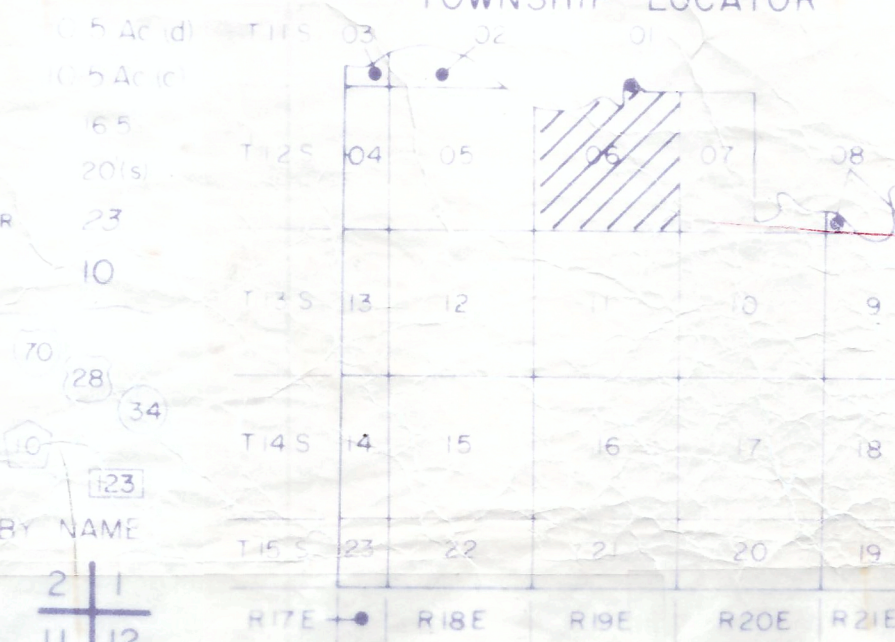


MAR. SHEET INDEX

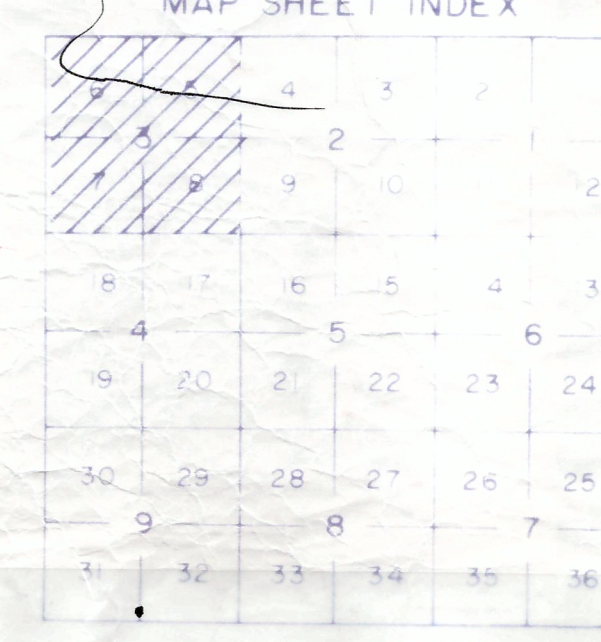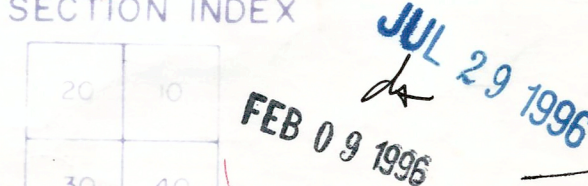[illegible]

SEC. 5,6,7,8 TWP. 12S. RING 19E

MAP NO. 063

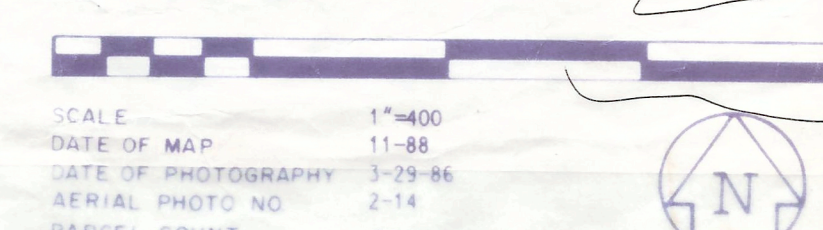

INDEX JUL 29 1996
FEB 09 1996

12S RNG 19E