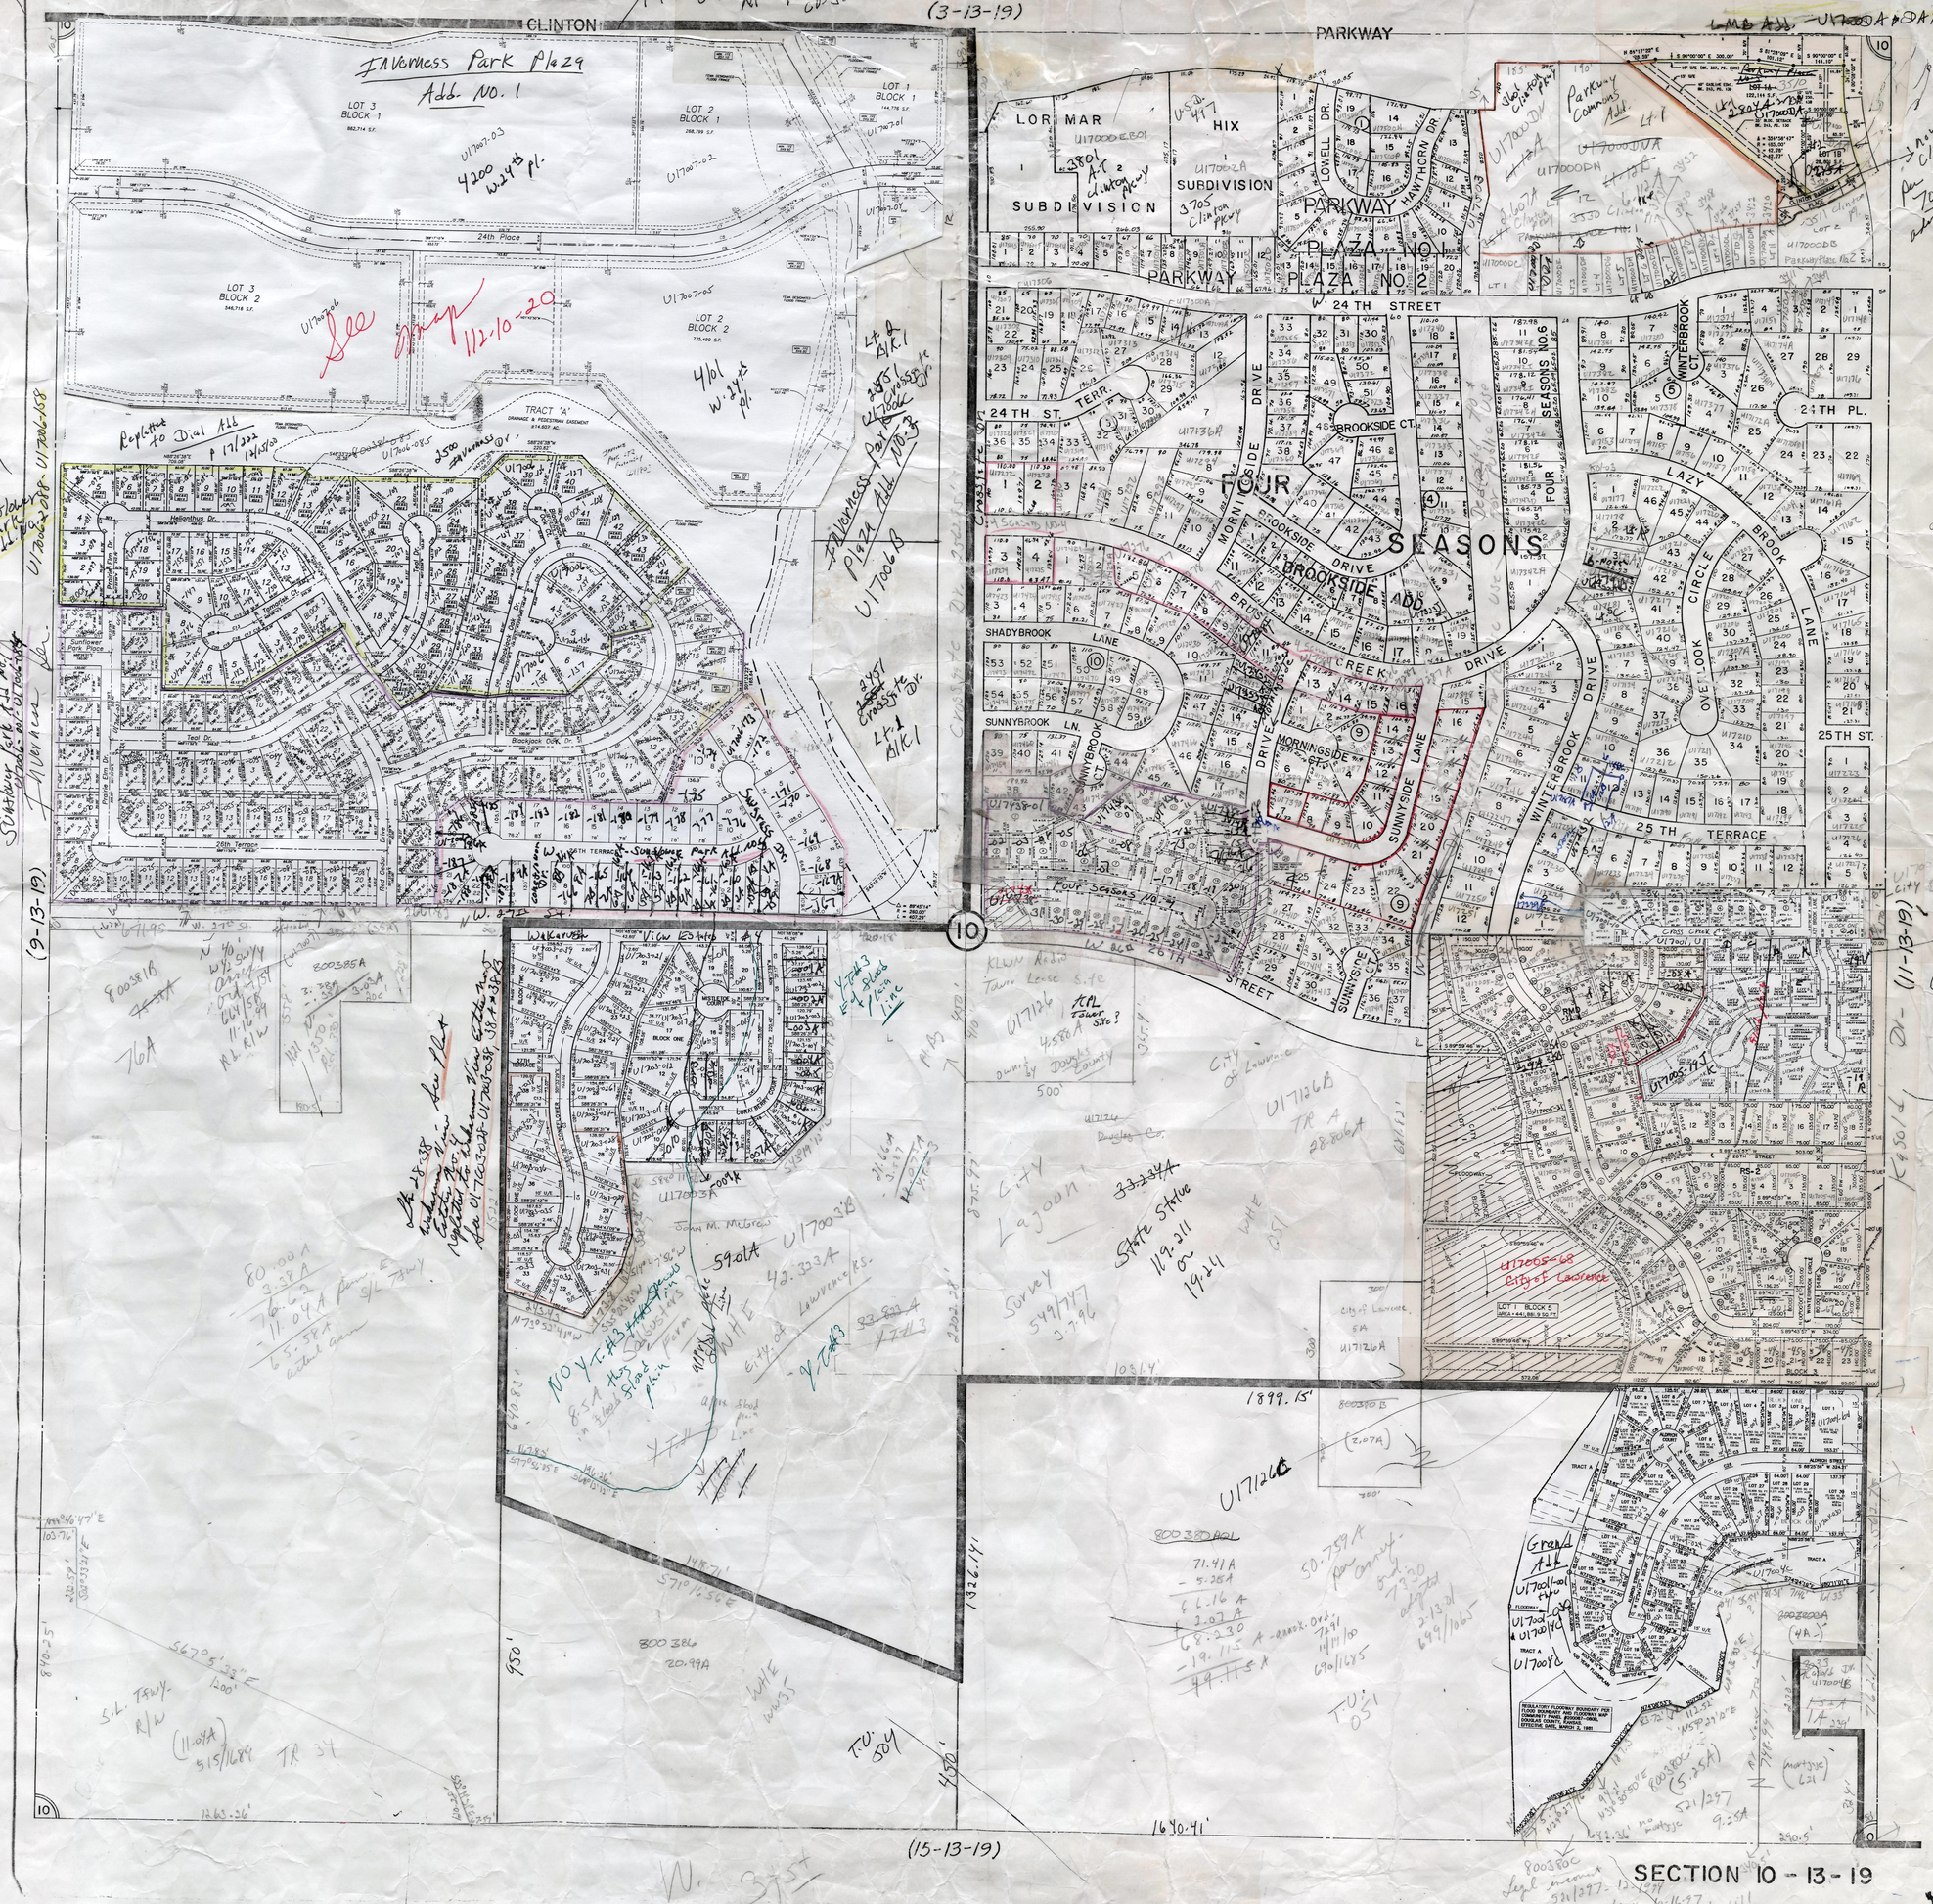
CLINTON
PARKWAY
Inverness Park Plaza Add. No. 1
LOT 3 BLOCK 1
LOT 2 BLOCK 1
LOT 1 BLOCK 1
LOT 3 BLOCK 2
LOT 2 BLOCK 2
24th Place
TRACT 'A'
Helianthus Dr.
Sunflower Park Place
Blackjack Oak Dr.
26th Terrace
W. 27th St.
LORIMAR SUBDIVISION
HIX SUBDIVISION
PARKWAY PLAZA NO. 1
PARKWAY PLAZA NO. 2
W. 24TH STREET
24TH ST.
24TH PL.
25TH ST.
25TH TERRACE
FOUR SEASONS
FOUR SEASONS NO. 6
BROOKSIDE CT.
BROOKSIDE DRIVE
BROOKSIDE ADD.
MORNINGSIDE DRIVE
SHADYBROOK LANE
SUNNYBROOK LN.
SUNNYSIDE LANE
CREEK DRIVE
WINTERBROOK DR.
WINTERBROOK CT.
LAZY BROOK LANE
OVERLOOK CIRCLE
Four Seasons Add.
Walkerview Estates
Grand Hill
Green Meadows
(9-13-19)
(10)
(11-13-19)
(15-13-19)
SECTION 10 - 13 - 19