


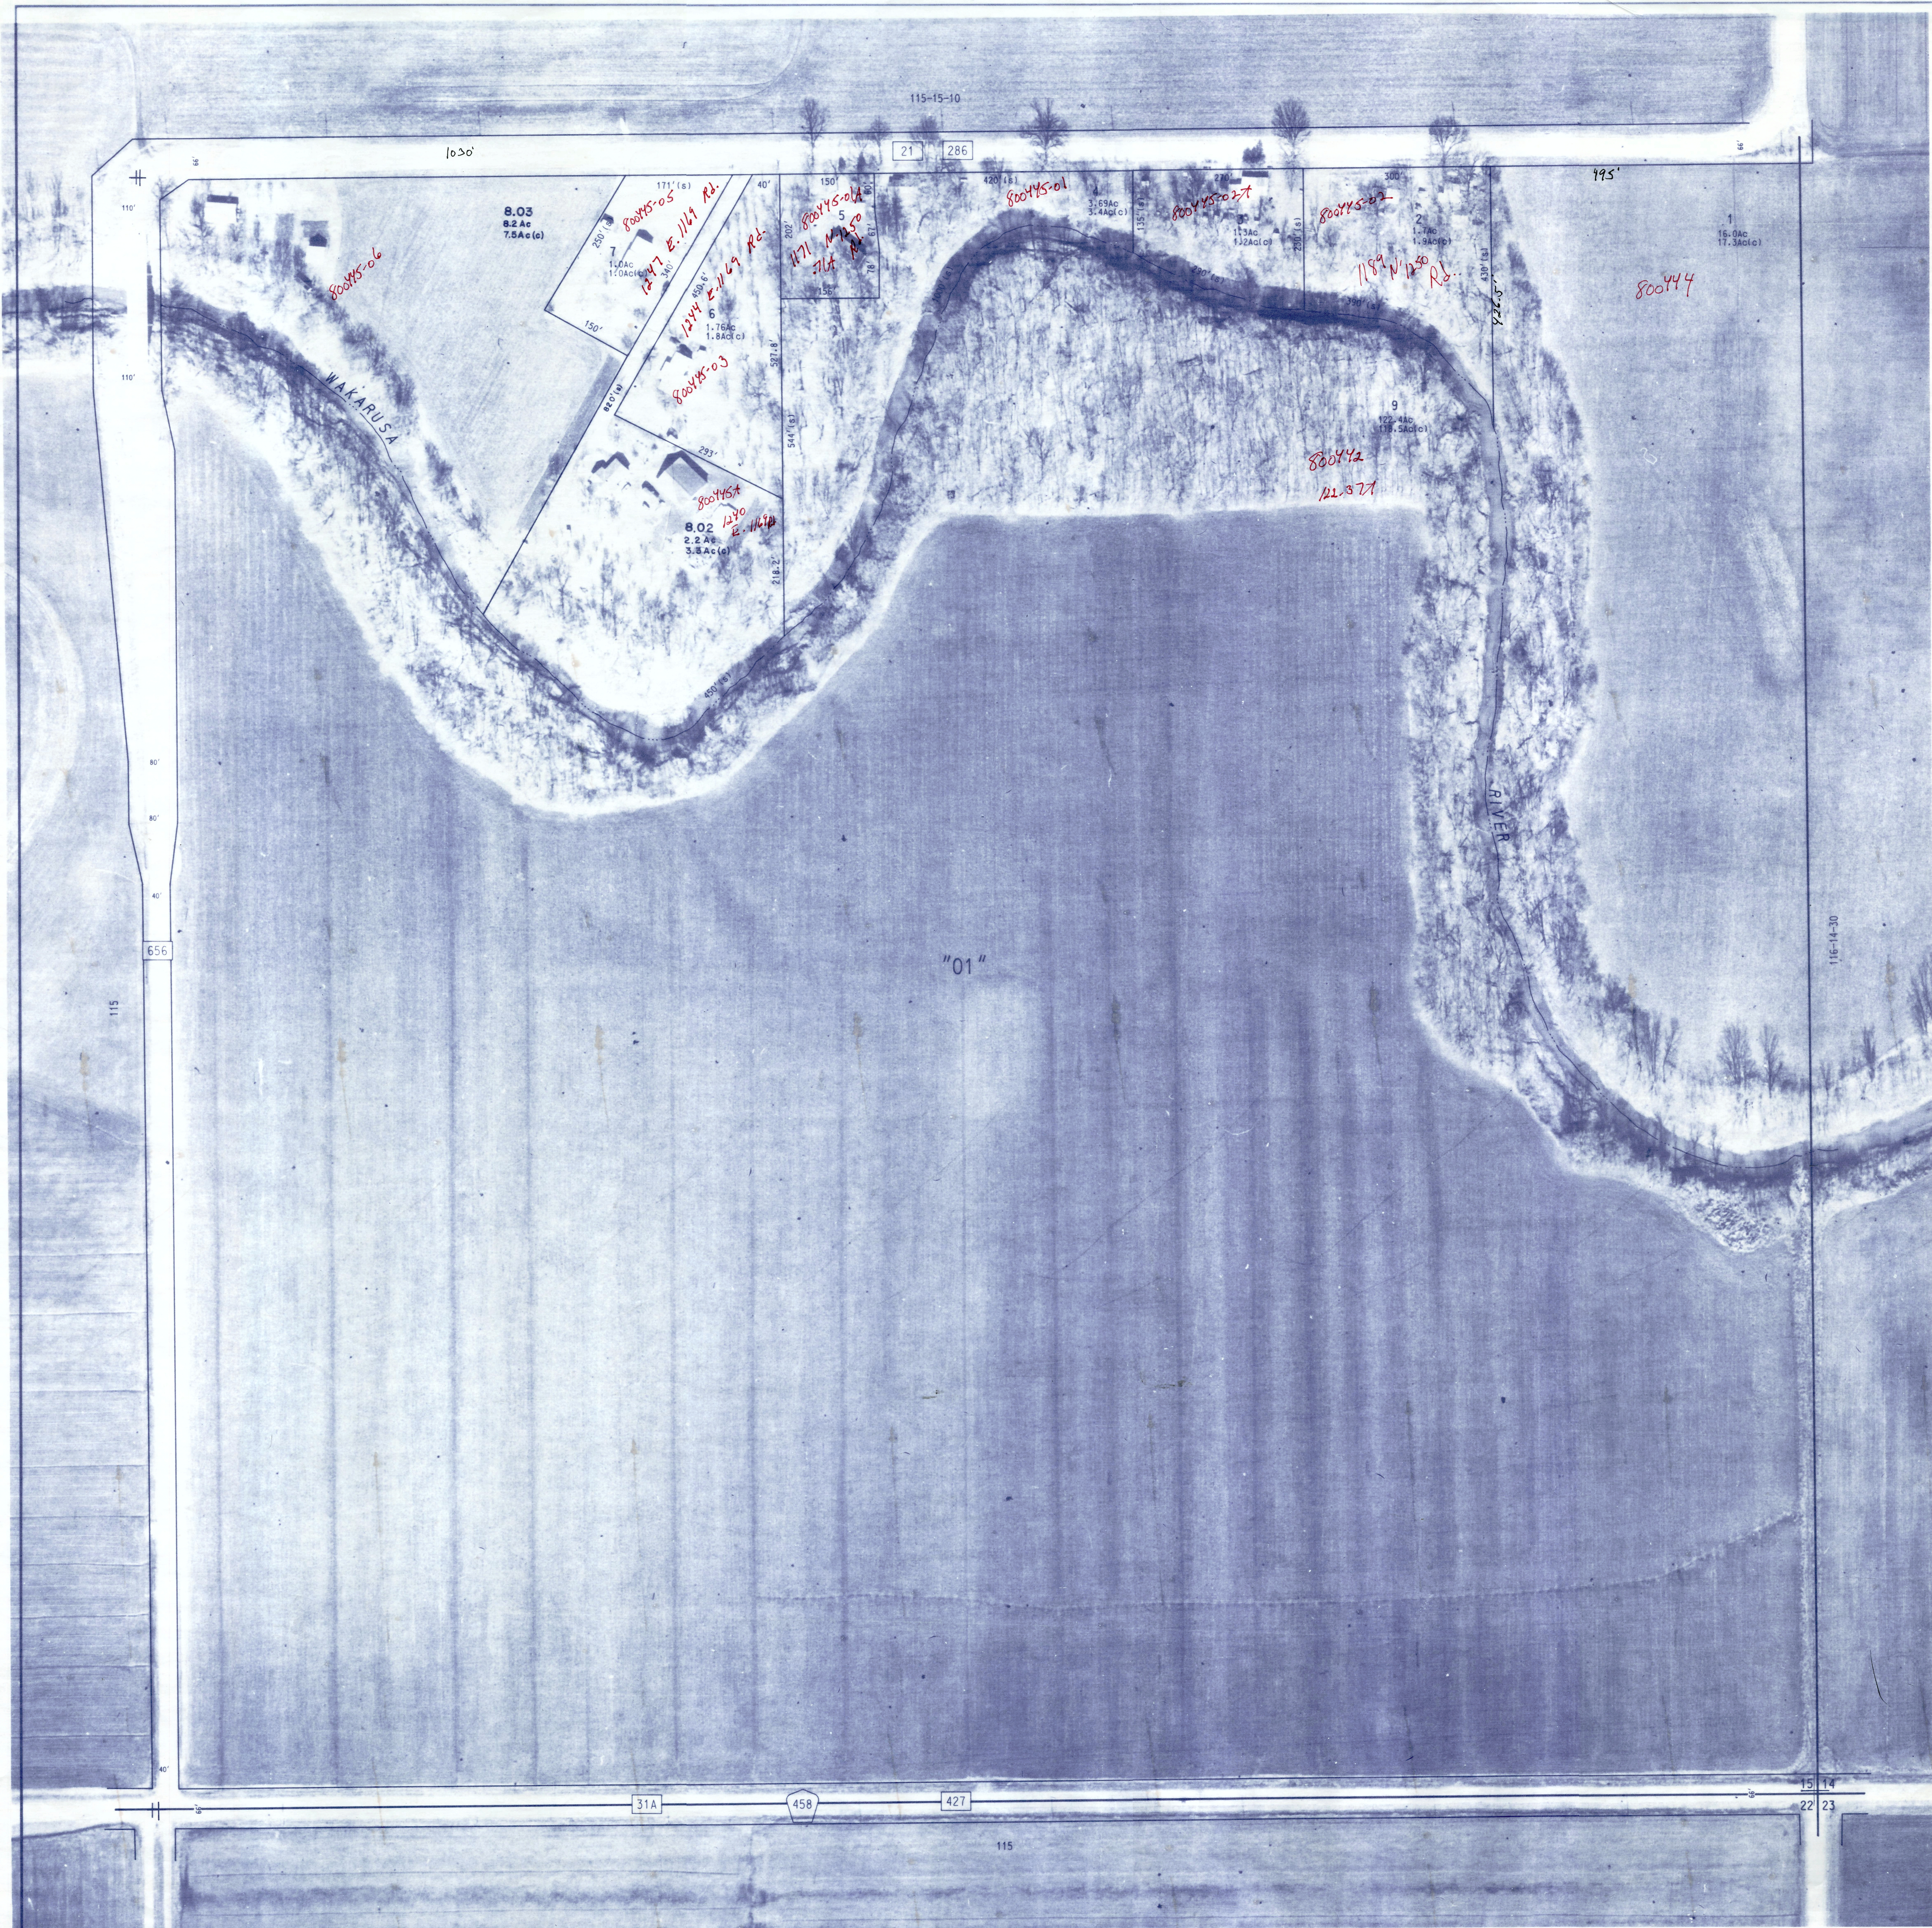

PREPARED UNDER THE DIRECTION OF
KANSAS DEPARTMENT OF REVENUE
DIVISION OF PROPERTY VALUATION

BOARD OF COMMISSIONERS
PREPARED BY

DOUGLAS COUNTY

DATE	BY	DATE	BY	DATE	BY	DATE	BY
7/07/89	SRM						
8/24/90	DRA						

THIS PROPERTY OWNERSHIP MAP IS FOR TAX PURPOSES ONLY
IT IS NOT INTENDED FOR CONVEYANCES NOR IS IT A LEGAL SURVEY

LEGEND

AREA FROM DEED
AREA CALCULATED
DIMENSION FROM DEED
DIMENSION SCALED
SUBDIVISION LOT NUMBER
PARCEL NUMBER
WATER
INTERSTATE HIGHWAY
U.S. HIGHWAY
STATE HIGHWAY
COUNTY ROAD
TOWNSHIP ROAD
ROADS, STREETS, RICHES, ETC
SECTION CORNERS

TOWNSHIP LOCATOR

MAP SHEET INDEX

1/4 SECTION INDEX

SEC 15 TWP 13S RNG 19E

MAP NO 115-15-40

SCALE	1"=100
DATE OF MAP	12-88
DATE OF PHOTOGRAPHY	3-27-86
SERIAL PHOTO NO.	

115-15-48