


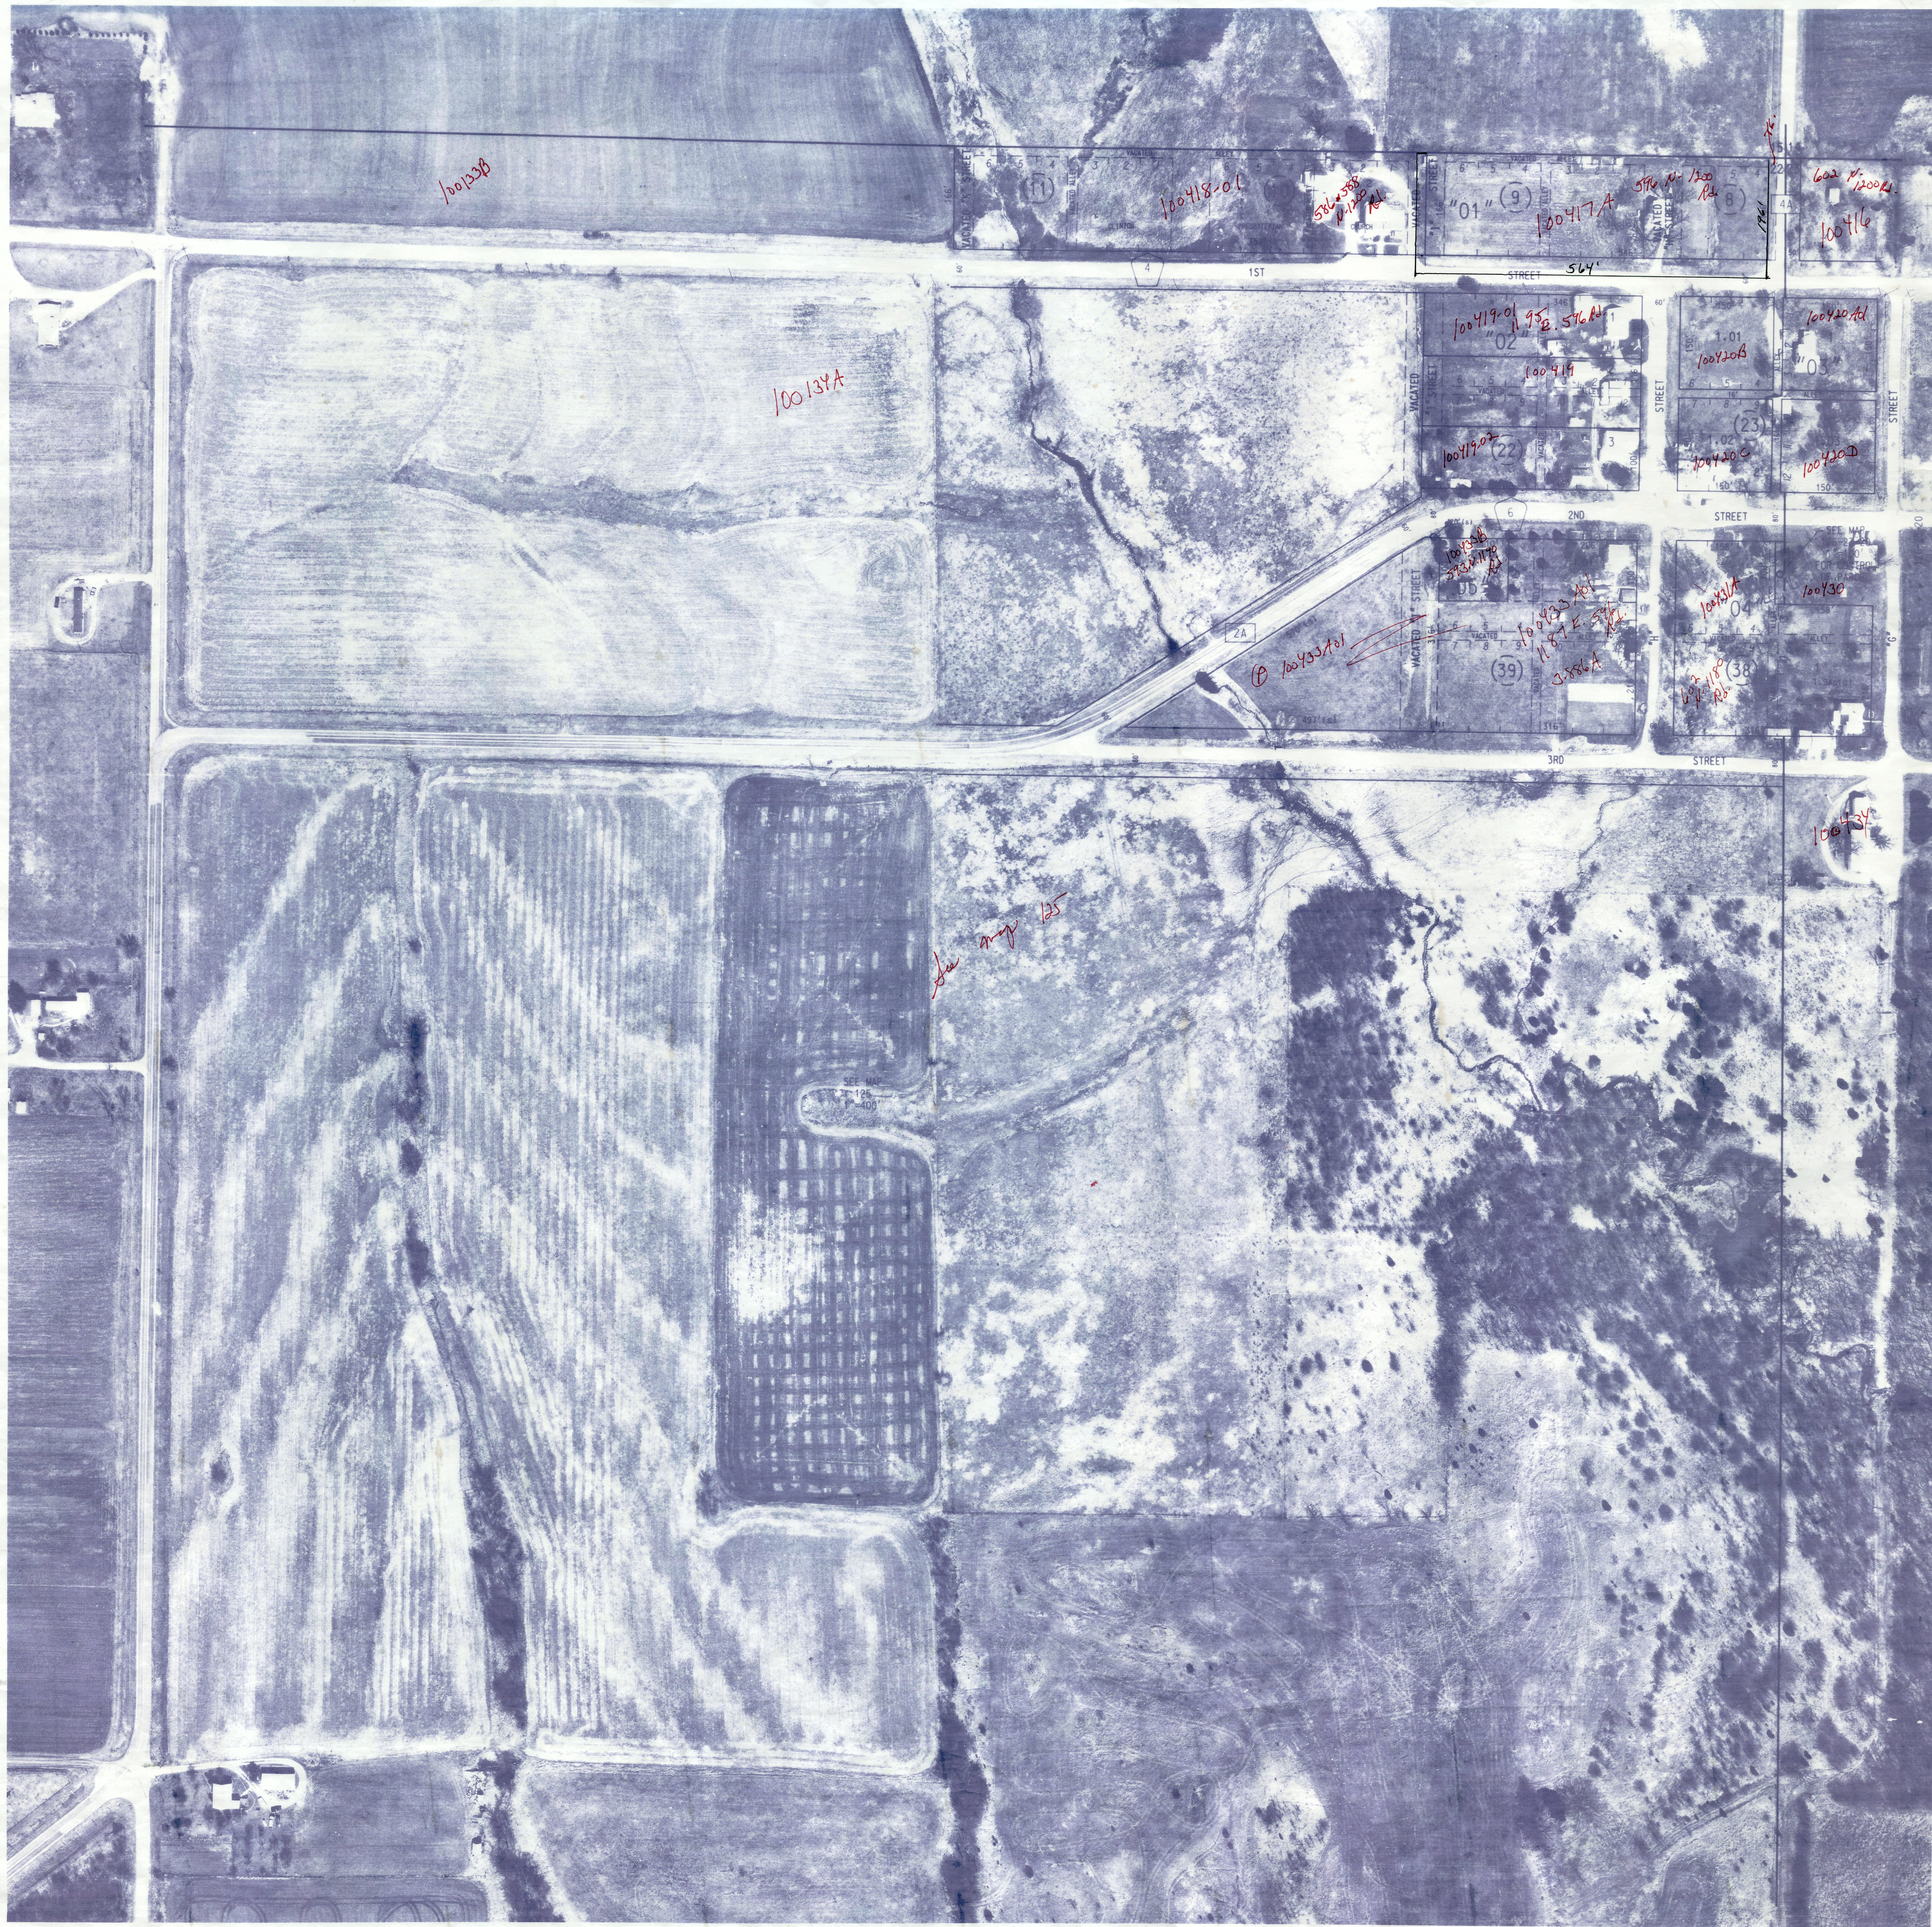

REV.	DATE	BY	DATE	BY	DATE	BY	DATE	BY
7/07/89	SRM							
1/12/91	DRA							
3/23/92	DRA							

[illegible]

THIS PROPERTY OWNERSHIP MAP IS FOR TAX PURPOSES ONLY
IT IS NOT INTENDED FOR CONVEYANCES, NOR IS IT A LEGAL SURVEY

LEGEND	
TOWNSHIP & RANGE	AREA FROM DEED
COUNTY LINE	AREA CALCULATED
CORPORATION LINE	DIMENSION FROM DEED
TAXING UNIT LINE	DIMENSION SCALED
R/W LINES	SUBDIVISION LOT NUMBER
SECTION LINE	PARCEL NUMBER
PROPERTY LINE	WATER
ORIGINAL LOT LINE	INTERSTATE HIGHWAY
LAND HOOD	U.S. HIGHWAY
ORIGINAL BLOCK NO.	STATE HIGHWAY
ORIGINAL S/D LIMIT	COUNTY ROAD
MAP BLOCK NO.	TOWNSHIP ROAD
W/FF BLOCK LIM. A	ROADS, STREETS, RAILROADS, ETC.
W/FF BLOCK LIM. B	SECTION CORNERS

[illegible]

MAP SHEET INDEX

6	5	4	3	2	
3		2			
7	8	9	10	11	12
13	7	6	5	14	3
4		5		6	
9	20	21	22	23	24
30	29	28	27	26	25
9		8		7	
31	32	33	34	35	36

1/4 SECTION INDEX

20	
30	40

SEC. 22 TWP. 13S. RING. 18E

MAY 09 1997

MAP NO. 125-22-10

SCALE
DATE OF MAP
DATE OF PHOTOGRAPHY
AERIAL PHOTO NO

1"=100'
10-88
3-27-88
7-03

