DOUGLAS COUNTY, KANSAS   Date of photography: MARCH 2000   Scale: 1"=100'   SE 1/4 SEC 33   T14S R20E   IMAGE: 1783340

MARKHURD

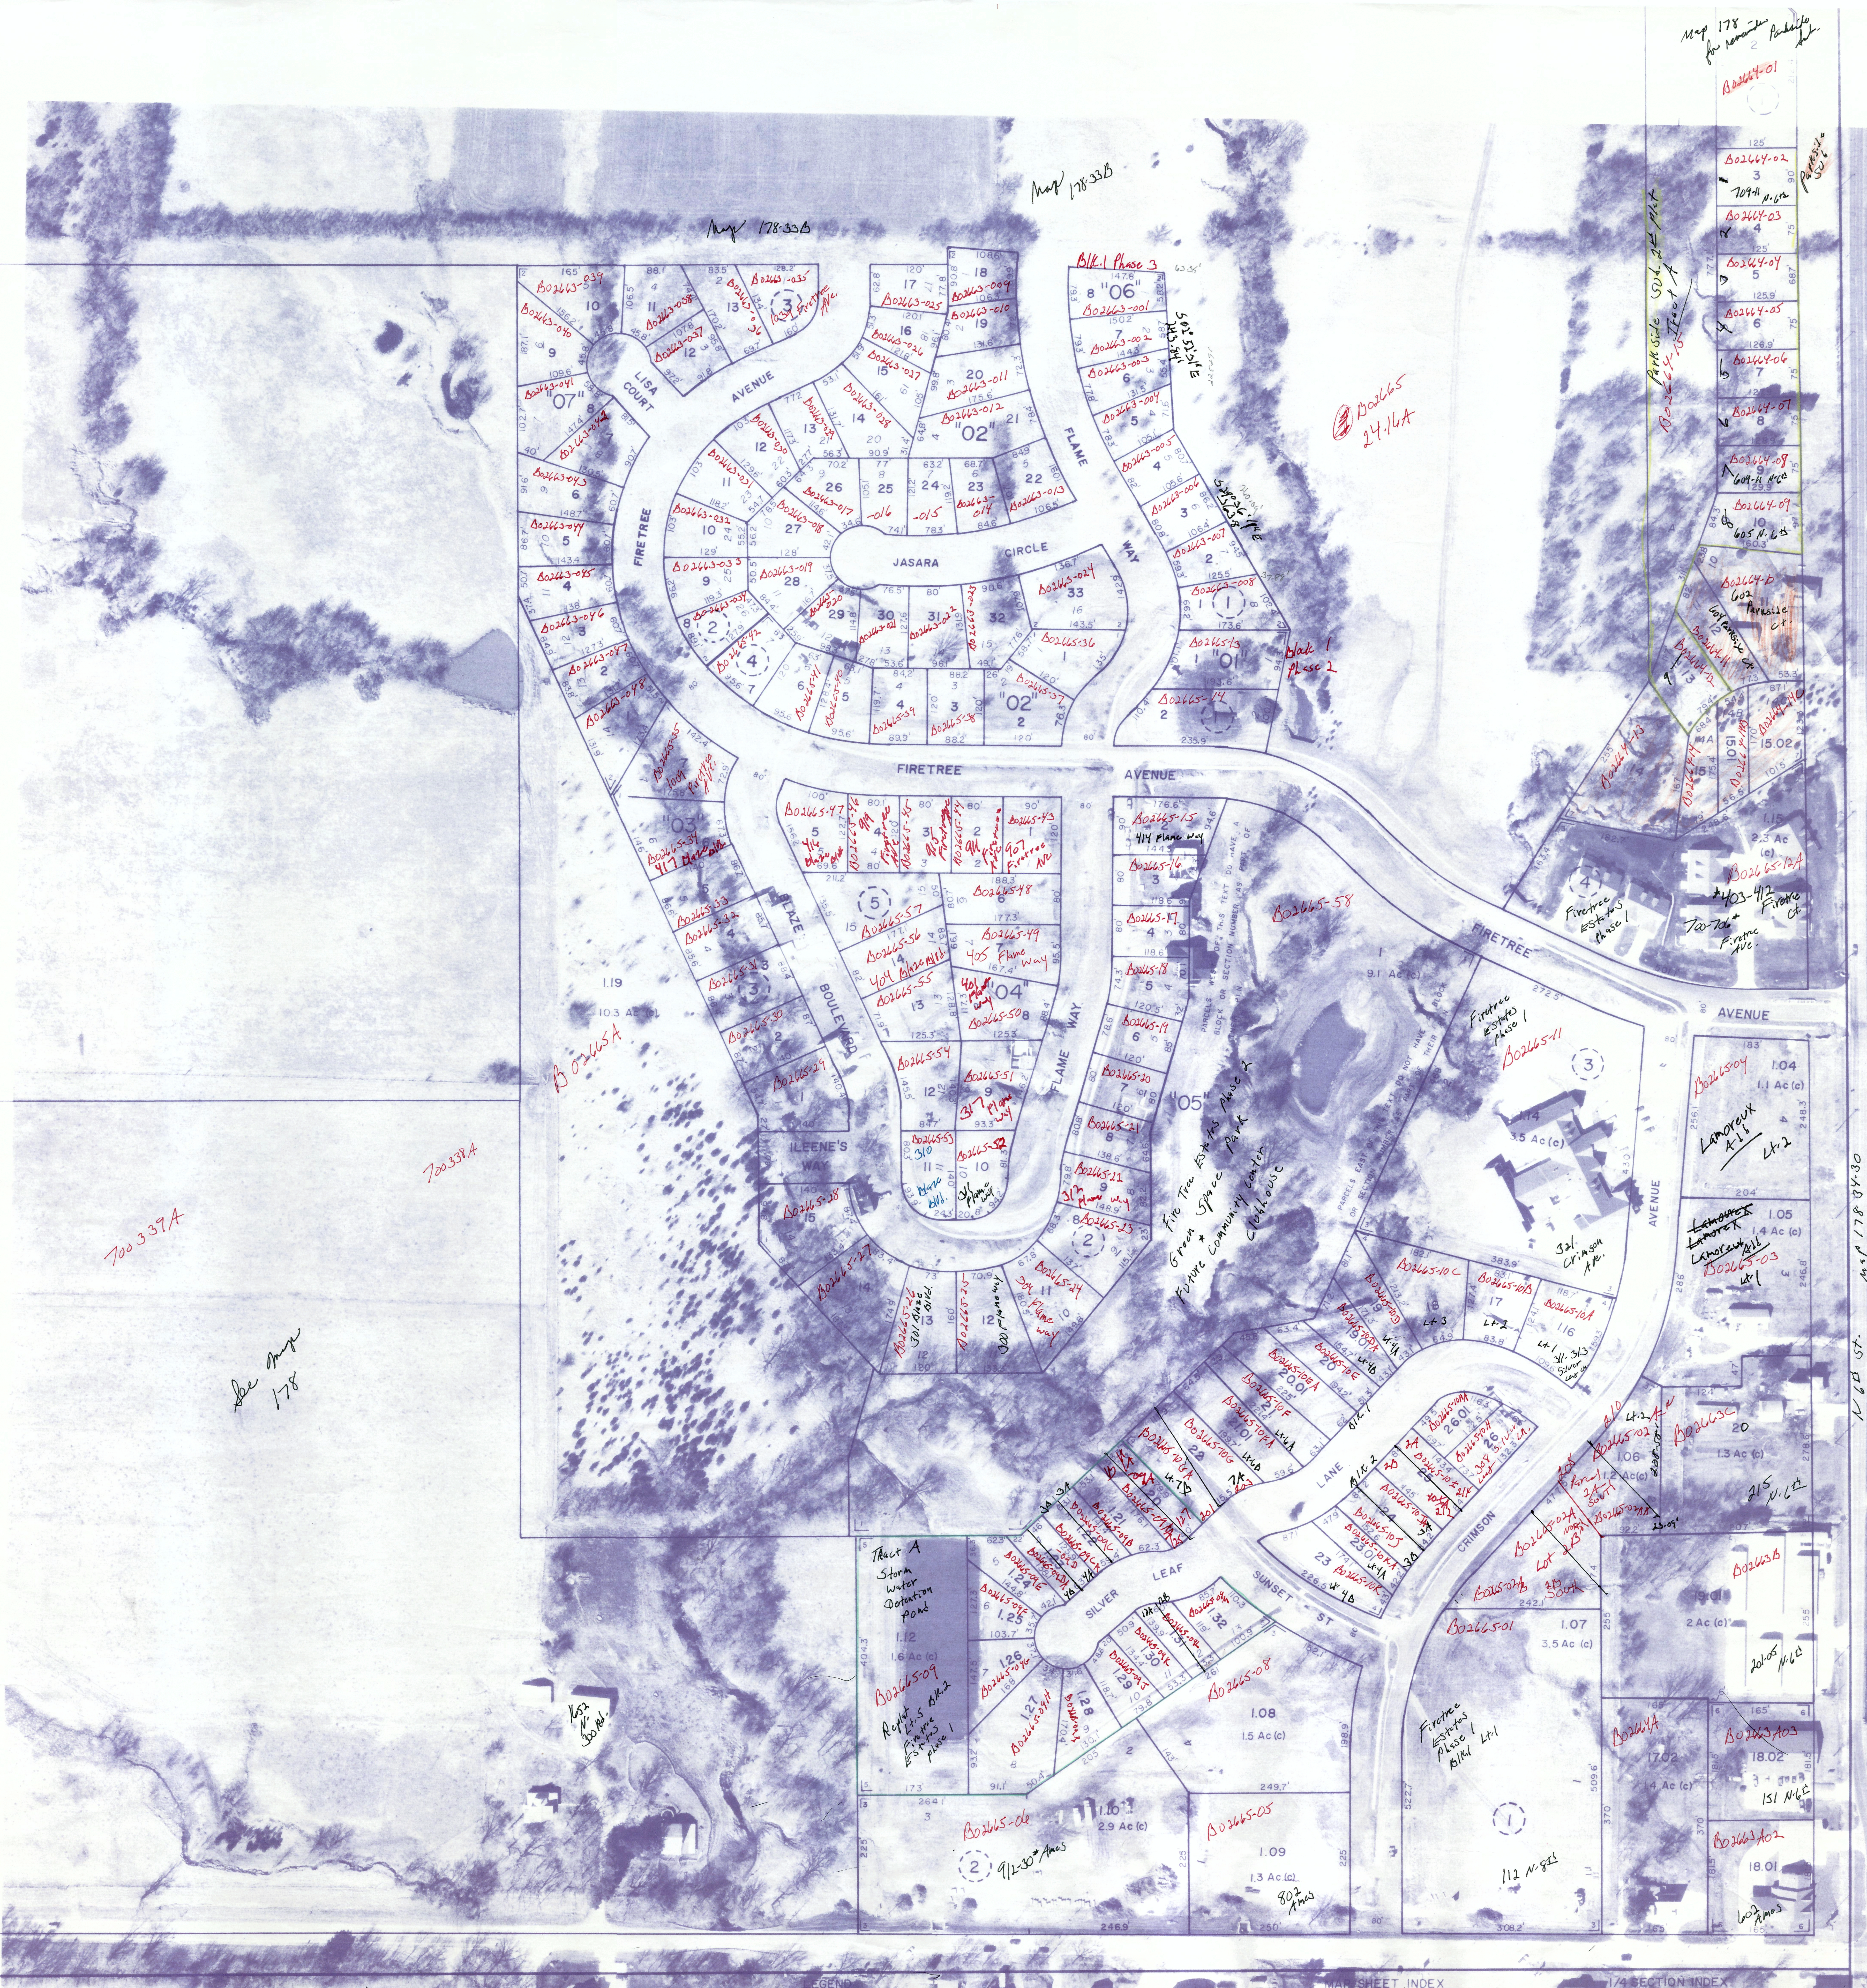
N
Map 178·33B
Map 178·33B
Map 178 for remainder Parkside Sub.
B02664-01
Parkside Sub
Parkside Sub. 2nd Plat Tract A
B02664-15
B02665 24.14A
Blk. 1 Phase 3
Block 1 Phase 2
LISA COURT
FIRETREE AVENUE
JASARA CIRCLE
FLAME WAY
FIRETREE AVENUE
BLAZE BOULEVARD
ILEENE'S WAY
SILVER LEAF LANE
SUNSET ST
CRIMSON AVENUE
"01"
"02"
"03"
"04"
"05"
"06"
"07"
1.19
10.3 Ac (c)
B02665A
700338A
700339A
See map 178
1652 N. 300 Rd.
Fire Tree Estates Phase 2 Green Space Park + Future Community Center Clubhouse
B02665-58
1
9.1 Ac (c)
PARCELS WEST OF THIS TEXT DO HAVE A BLOCK OR SECTION NUMBER AS PART OF THEIR PIN
PARCELS EAST OF THIS TEXT DO NOT HAVE A BLOCK OR SECTION NUMBER AS PART OF THEIR PIN
Firetree Estates phase 1
B02665-11
1.14
3.5 Ac (c)
321 Crimson Ave.
Firetree Estates phase 1
B02665-12A
403-412 Firetree Ct.
700-706 Firetree Ave.
1.15
2.3 Ac (c)
B02665-04
1.04
1.1 Ac (c)
Lamoreux Add Lt. 2
~~Lamoreux~~
~~Lamoreux~~
Lamoreux Add
B02665-03
Lt 1
1.05
1.4 Ac (c)
Map 178 34-30
N 6th St.
B02663C
20
1.3 Ac (c)
215 N. 6th
B02663B
19.01
2 Ac (c)
201-05 N. 6th
B02664A
17.02
1.4 Ac (c)
B02663A03
18.02
151 N. 6th
B02663A02
18.01
602 Ames
B02665-01
1.07
3.5 Ac (c)
Firetree Estates phase 1 Blk 1 Lt. 1
112 N. 8th
B02665-02A Lot 2B North
B02665-02A South
B02665-02B 2B South
B02665-02 Parcel 2A South
208 210
1.06
1.2 Ac (c)
Tract A Storm Water Detention Pond
1.12
1.6 Ac (c)
B02665-09
Replat Lt. 5 Blk. 2 Firetree Estates phase 1
B02665-08
1.08
1.5 Ac (c)
B02665-05
1.09
1.3 Ac (c)
802 Ames
B02665-06
1.10
2.9 Ac (c)
912-30 Ames
B02665-10C
B02665-10B
B02665-10A
311-313 Silver Leaf Ln.
B02665-10D
B02665-10DA
B02665-10E
B02665-10EA
B02665-10F
B02665-10FA
B02665-10G
B02665-10GA
B02665-10H
B02665-10HA
308 Silver Leaf Ln.
B02665-10I
B02665-10J
B02665-10JA
B02665-10K
B02665-10KA
B02665-09A
B02665-09B
B02665-09C
B02665-09CA
B02665-09D
B02665-09DA
B02665-09E
B02665-09F
B02665-09G
B02665-09H
B02665-09I
B02665-09J
B02665-09K
B02665-09L
B02665-09M
B02663-001
B02663-002
B02663-003
B02663-004
B02663-005
B02663-006
B02663-007
B02663-008
B02663-009
B02663-010
B02663-011
B02663-012
B02663-013
B02663-014
-015
-016
B02663-017
B02663-018
B02663-019
B02663-020
B02663-021
B02663-022
B02663-023
B02663-024
B02663-025
B02663-026
B02663-027
B02663-028
B02663-029
B02663-030
B02663-031
B02663-032
B02663-033
B02663-034
B02663-035
1031 Firetree Ave.
B02663-036
B02663-037
B02663-038
B02663-039
B02663-040
B02663-041
B02663-042
B02663-043
B02663-044
B02663-045
B02663-046
B02663-047
B02663-048
B02665-13
B02665-14
B02665-15
414 Flame Way
B02665-16
B02665-17
B02665-18
B02665-19
B02665-20
B02665-21
B02665-22
312 Flame Way
B02665-23
B02665-24
304 Flame Way
B02665-25
300 Flame Way
B02665-26
301 Blaze Blvd.
B02665-27
B02665-28
B02665-29
B02665-30
B02665-31
B02665-32
B02665-33
B02665-34
417 Blaze Blvd.
B02665-35
1009 Firetree Ave.
B02665-36
B02665-37
B02665-38
B02665-39
B02665-40
B02665-41
B02665-42
B02665-43
907 Firetree Ave.
B02665-44
911 Firetree Ave.
B02665-45
915 Firetree Ave.
B02665-46
919 Firetree Ave.
B02665-47
416 Blaze Blvd.
B02665-48
B02665-49
405 Flame Way
B02665-50
401 Flame Way
B02665-51
317 Flame Way
B02665-52
311 Flame Way
B02665-53
310 Blaze Blvd.
B02665-54
B02665-55
B02665-56
404 Blaze Blvd.
B02665-57
B02664-02
709-11 N. 6th
B02664-03
B02664-04
B02664-05
B02664-06
B02664-07
B02664-08
609-11 N. 6th
B02664-09
605 N. 6th
B02664-10
602 Parkside Ct.
B02664-11
601 Parkside Ct.
B02664-12
B02664-13
B02664-14
B02664-14B
B02664-14C
15.01
15.02

SUBD. NO.	SUBDIVISION NAME	PLAT BOOK	PLAT PAGE	SUBD CODE
1	FIRETREE ESTATES PHASE 2	17	95	0574
2	FIRETREE ESTATES PHASE 3	17	253	0572
3	FIRETREE ESTATES PHASE 1	15	972	0578
4	FIRETREE ESTATES PHASE 1, REPLAT LT1, BLK 3	17	165	0573
5	FIRETREE ESTATES PHASE 1, REPLAT LT5, BLK 2	17	669	0584
6	MURPHY'S FIRST ADDITION	15	477	1206
7	PARKSIDE SUBDIVISION ncomplete	17	513	1382
8	Parkside Sub. 2nd Plat	18	12	1691

THIS PROPERTY OWNERSHIP MAP IS FOR TAX PURPOSES ONLY
IT IS NOT INTENEDED FOR CONVEYANCES, NOR IS IT A LEGAL SURVEY

REVISIONS DATE	BY	DATE	BY	DATE	BY	DATE	BY

LEGEND

TOWNSHIP & RANGE	━━━	AREA FROM DEED	10.5 Ac (d)
COUNTY LINE	━ ━ ━	AREA CALCULATED	10.5 Ac (c)
CORPORATION LINE	━ ‒ ━	DIMENSION FROM DEED	16.5
TAXING UNIT LINE	─ ‒ ─	DIMENSION SCALED	20'(s)
R/W LINES	═	SUBDIVISION LOT NUMBER	23
SECTION LINE	━	PARCEL NUMBER	10
PROPERTY LINE	─	WATER	
ORIGINAL LOT LINE	┴┴	INTERSTATE HIGHWAY	70
LAND HOOK		U.S. HIGHWAY	28
ORIGINAL BLOCK NO	(2)	STATE HIGHWAY	34
ORIGINAL S/D LIMIT	2┴3	COUNTY ROAD	10
MAP BLOCK NO	"03"	TOWNSHIP ROAD	123
MAP BLOCK LIMIT (WHERE APPLICABLE)	"03" "04"	ROADS, STREETS CHURCHES, ETC	BY NAME
		SECTION CORNERS	2 1 / 11 12

MAP SHEET INDEX

6	5	4	3	2	1
7	8	9	10	11	12
18	17	16	15	14	13
19	20	21	22	23	24
30	29	28	27	26	25
31	32	33	34	35	36

1/4 SECTION INDEX

20	10
30	40

SEC 33   TWP 14S RNG 20E

MAP NO. 178-33-40

3-22-05

FEB 25 2005

SCALE 1"=100
DATE OF MAP 01-05
DATE OF PHOTOGRAPHY 3-2000
AERIAL PHOTO NO
PARCEL COUNT 59