

DAK HILL CEMETERY.

LOCATION

The South West Quarter of the South West Quarter of Section Thirty Two (32),
Township Twelve (12) South, Range Twenty (20) East of the Sixth Principal
Meridian.

DESCRIPTION OF SURVEY.

The Stations numbered from One to Fifty Six divide the ground into equilateral
triangles of two hundred yds sides. The bearings & distances from these Stations
to the Corners of Lots locate said Corners. The directions from Station one to Station
Fifty six and of lines parallel thereto is taken for a true Meridian. The Corners of
Lots are marked by the Markers of Lots to which they are common.
On the Plate of Sections the lines indicate the boundaries of Lots, the broken
lines the diagonals of Lots. The figures on the lines indicate their lengths in feet
and inches. The tables in the margin show the bearings and distances in degrees
and minutes, feet and tenths of a foot.
It is the design that Sections as they are surveyed shall be marked on this Plate
and a detail Plat of the Survey attached to fill.



SECTION ONE

State of Kansas }
County of Douglas }
City of Lawrence }
I, Thomas J. Stembugh Mayor of the City of Lawrence do hereby certify that the City of Lawrence is the Proprietor of Oak Hill Cemetery and that the foregoing is a true and correct Survey & Plat of Section One of this town, and I do hereby certify that this is the Plat of the same by the authority in me vested as Mayor by the City Council of said City.
Witness my hand and the Seal of said City this 20th day of May A.D. 1868.


T. J. Stembugh
Mayor

Attest: Geo. S. Hauptman
City Clerk

Docum Signis

Register Office }
Douglas County }
State of Kansas }
J. F. Hartman
Register of Deeds

Filed & recorded May 4th 1869
at 2 o'clock P.M.
J. F. Hartman
Register of Deeds

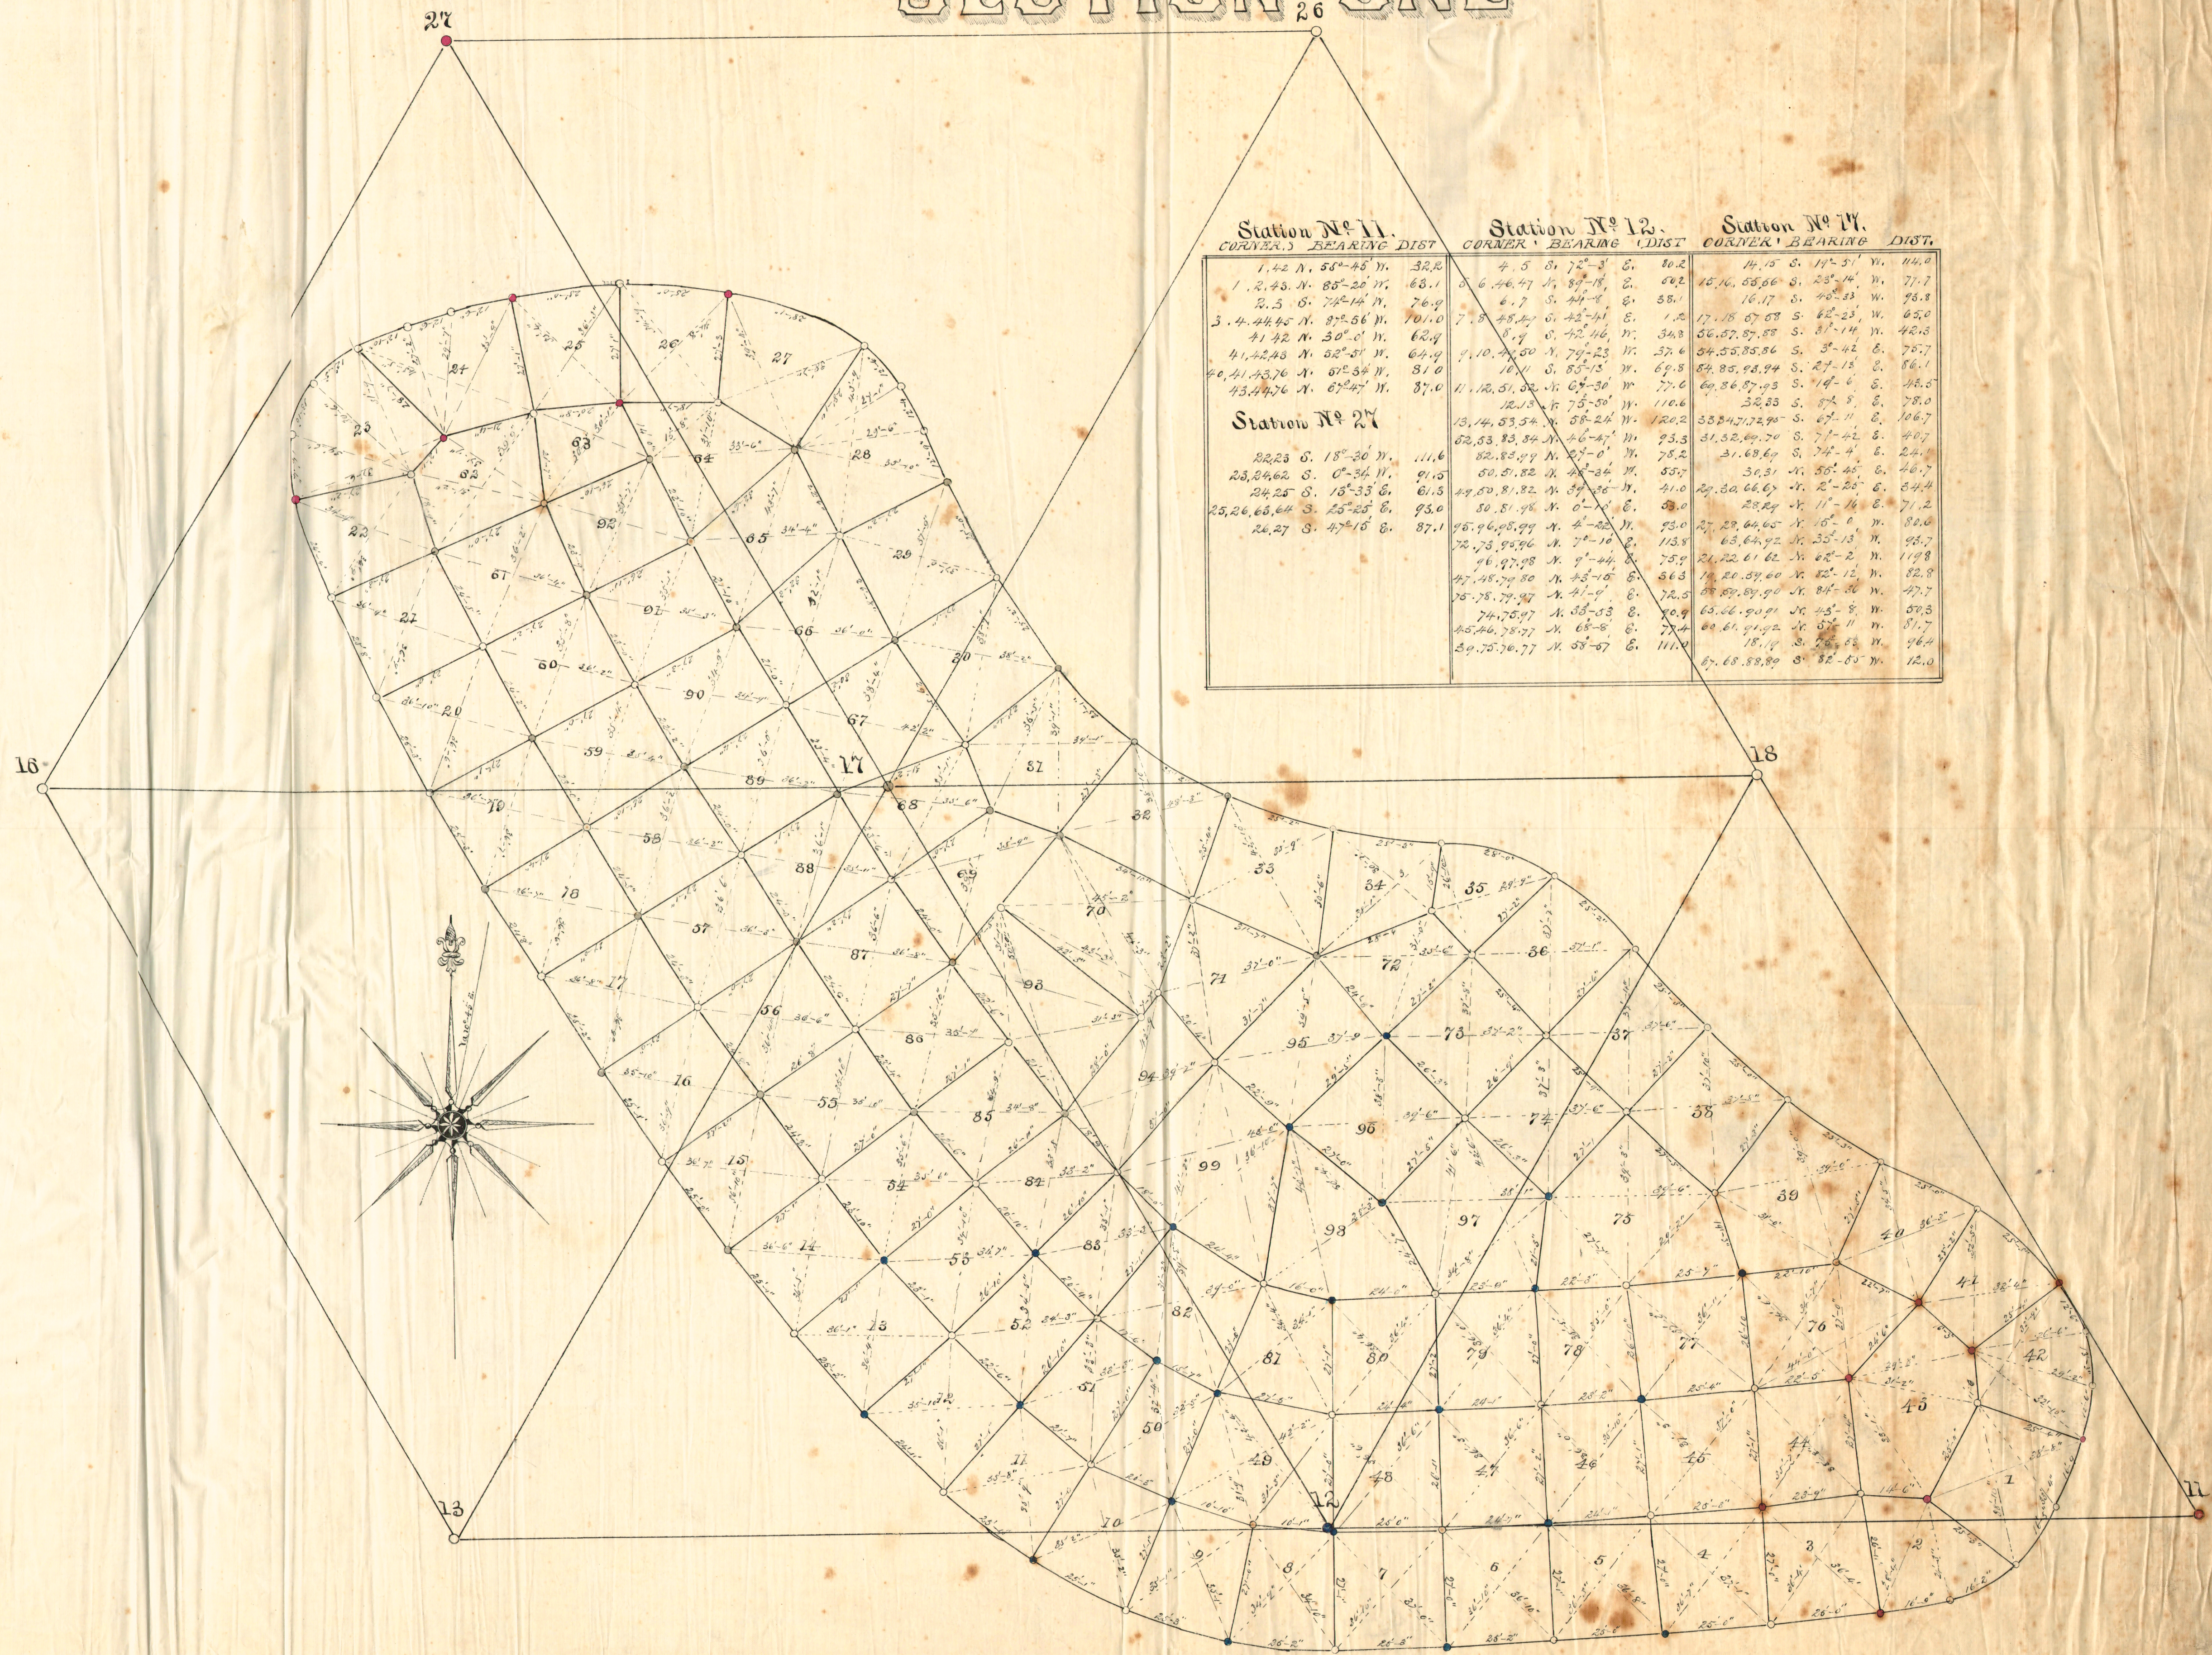


Station No 11.	Station No 12.	Station No 14.
CORNER	CORNER	CORNER
BEARING	BEARING	BEARING
DIST	DIST	DIST
	12. 13. S. 75° 30' W. 110.6	22. 23. S. 72° 8' E. 78.0
	13. 14. 53. 54. S. 68° 24' W. 120.2	23. 24. 53. 54. S. 62° 11' E. 106.7

SECTION TWO.

STATION N ^o 17			STATION N ^o 26			STATION N ^o 31			STATION N ^o 32		
Corner	Bearing	Dist.	Corner	Bearing	Dist.	Corner	Bearing	Dist.	Corner	Bearing	Dist.

State of Kansas }
Dawson County }
City of Lawrence }
J. Thomas, Stenburgh Mayor of the City of
Lawrence hereby certify that the City of Lawrence
is the Proprietor of Oak Hill, and that the foregoing is a true
and complete survey of said Section Four of the same & I do hereby
certify this as the Stat of the same by the authority in me vested
as Mayor by the City Council of said City
Witness my hand and the Seal of said City this
20th day of May A.D. 1883.
Attest: Geo. S. Muncy }
City Clerk S.
(Vacuum Signi)

Register's Office
Douglas County
State of Kansas }
Filed & recorded May 4th 1869
at 2 o'clock P.M.
J. F. Horton
Register of Deeds.

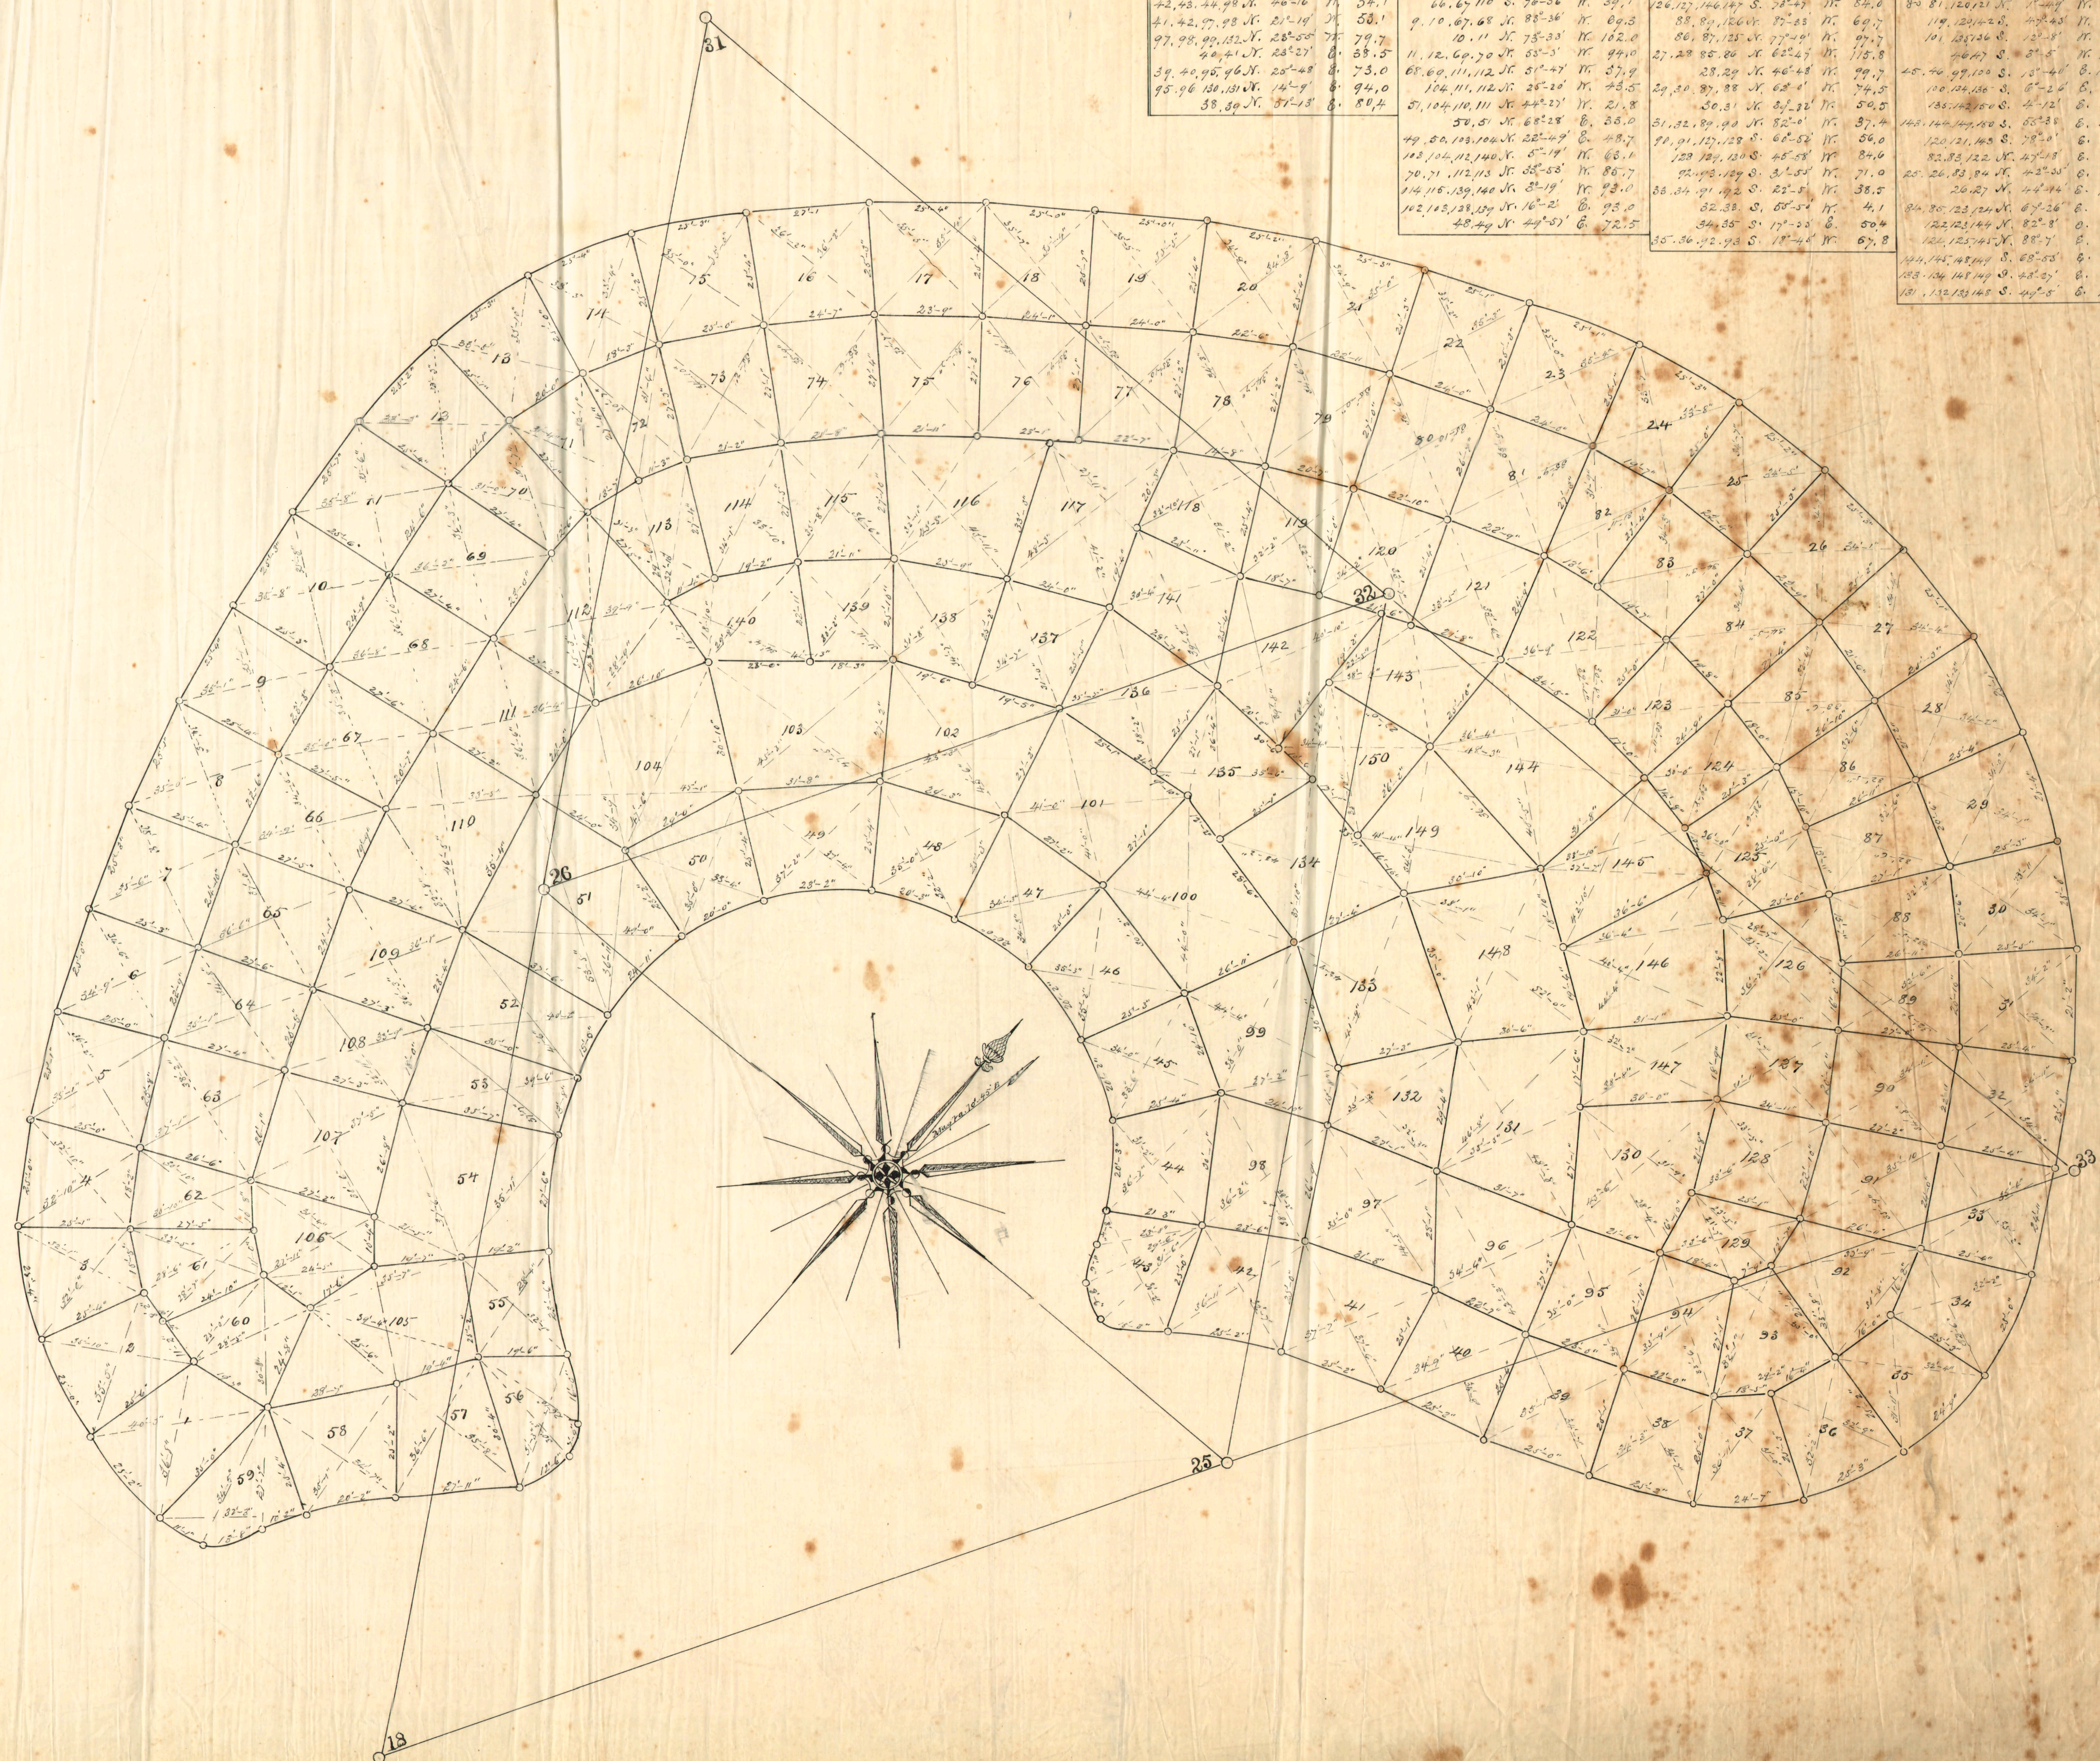


SECTION THREE

State of Kansas
Douglas County Sp. J. Gordon Mayor of the City of Lawrence do
city of Lawrence Sp. hereby certify that the City of Lawrence is the Proprietor of
certain land and that the foregoing is a true and correct copy of the
plat of Section 34 of the same land & do hereby certify that this is the plat
of this same by the authority in me vested as Mayor by the City Council of
said City. Witness my hand and the seal of said City this 21st day
of October 1870.

Attest J. S. Brown
City Clerk
(Incon Sign)

Douglas County Sp. On this 21st day of October AD 1870 before me Register
State of Kansas Sp. of Deeds in Douglas County Kan. J. Gordon Mayor
of the City of Lawrence to me personally known to be the same person who
presented the foregoing instrument and duly acknowledged the execution of the same.
Witness my hand and seal of Office this
21st day of October 1870.

Filed & recorded October 21st 1870
J. F. Horton
Register of Deeds
Douglas Co.
Kansas.

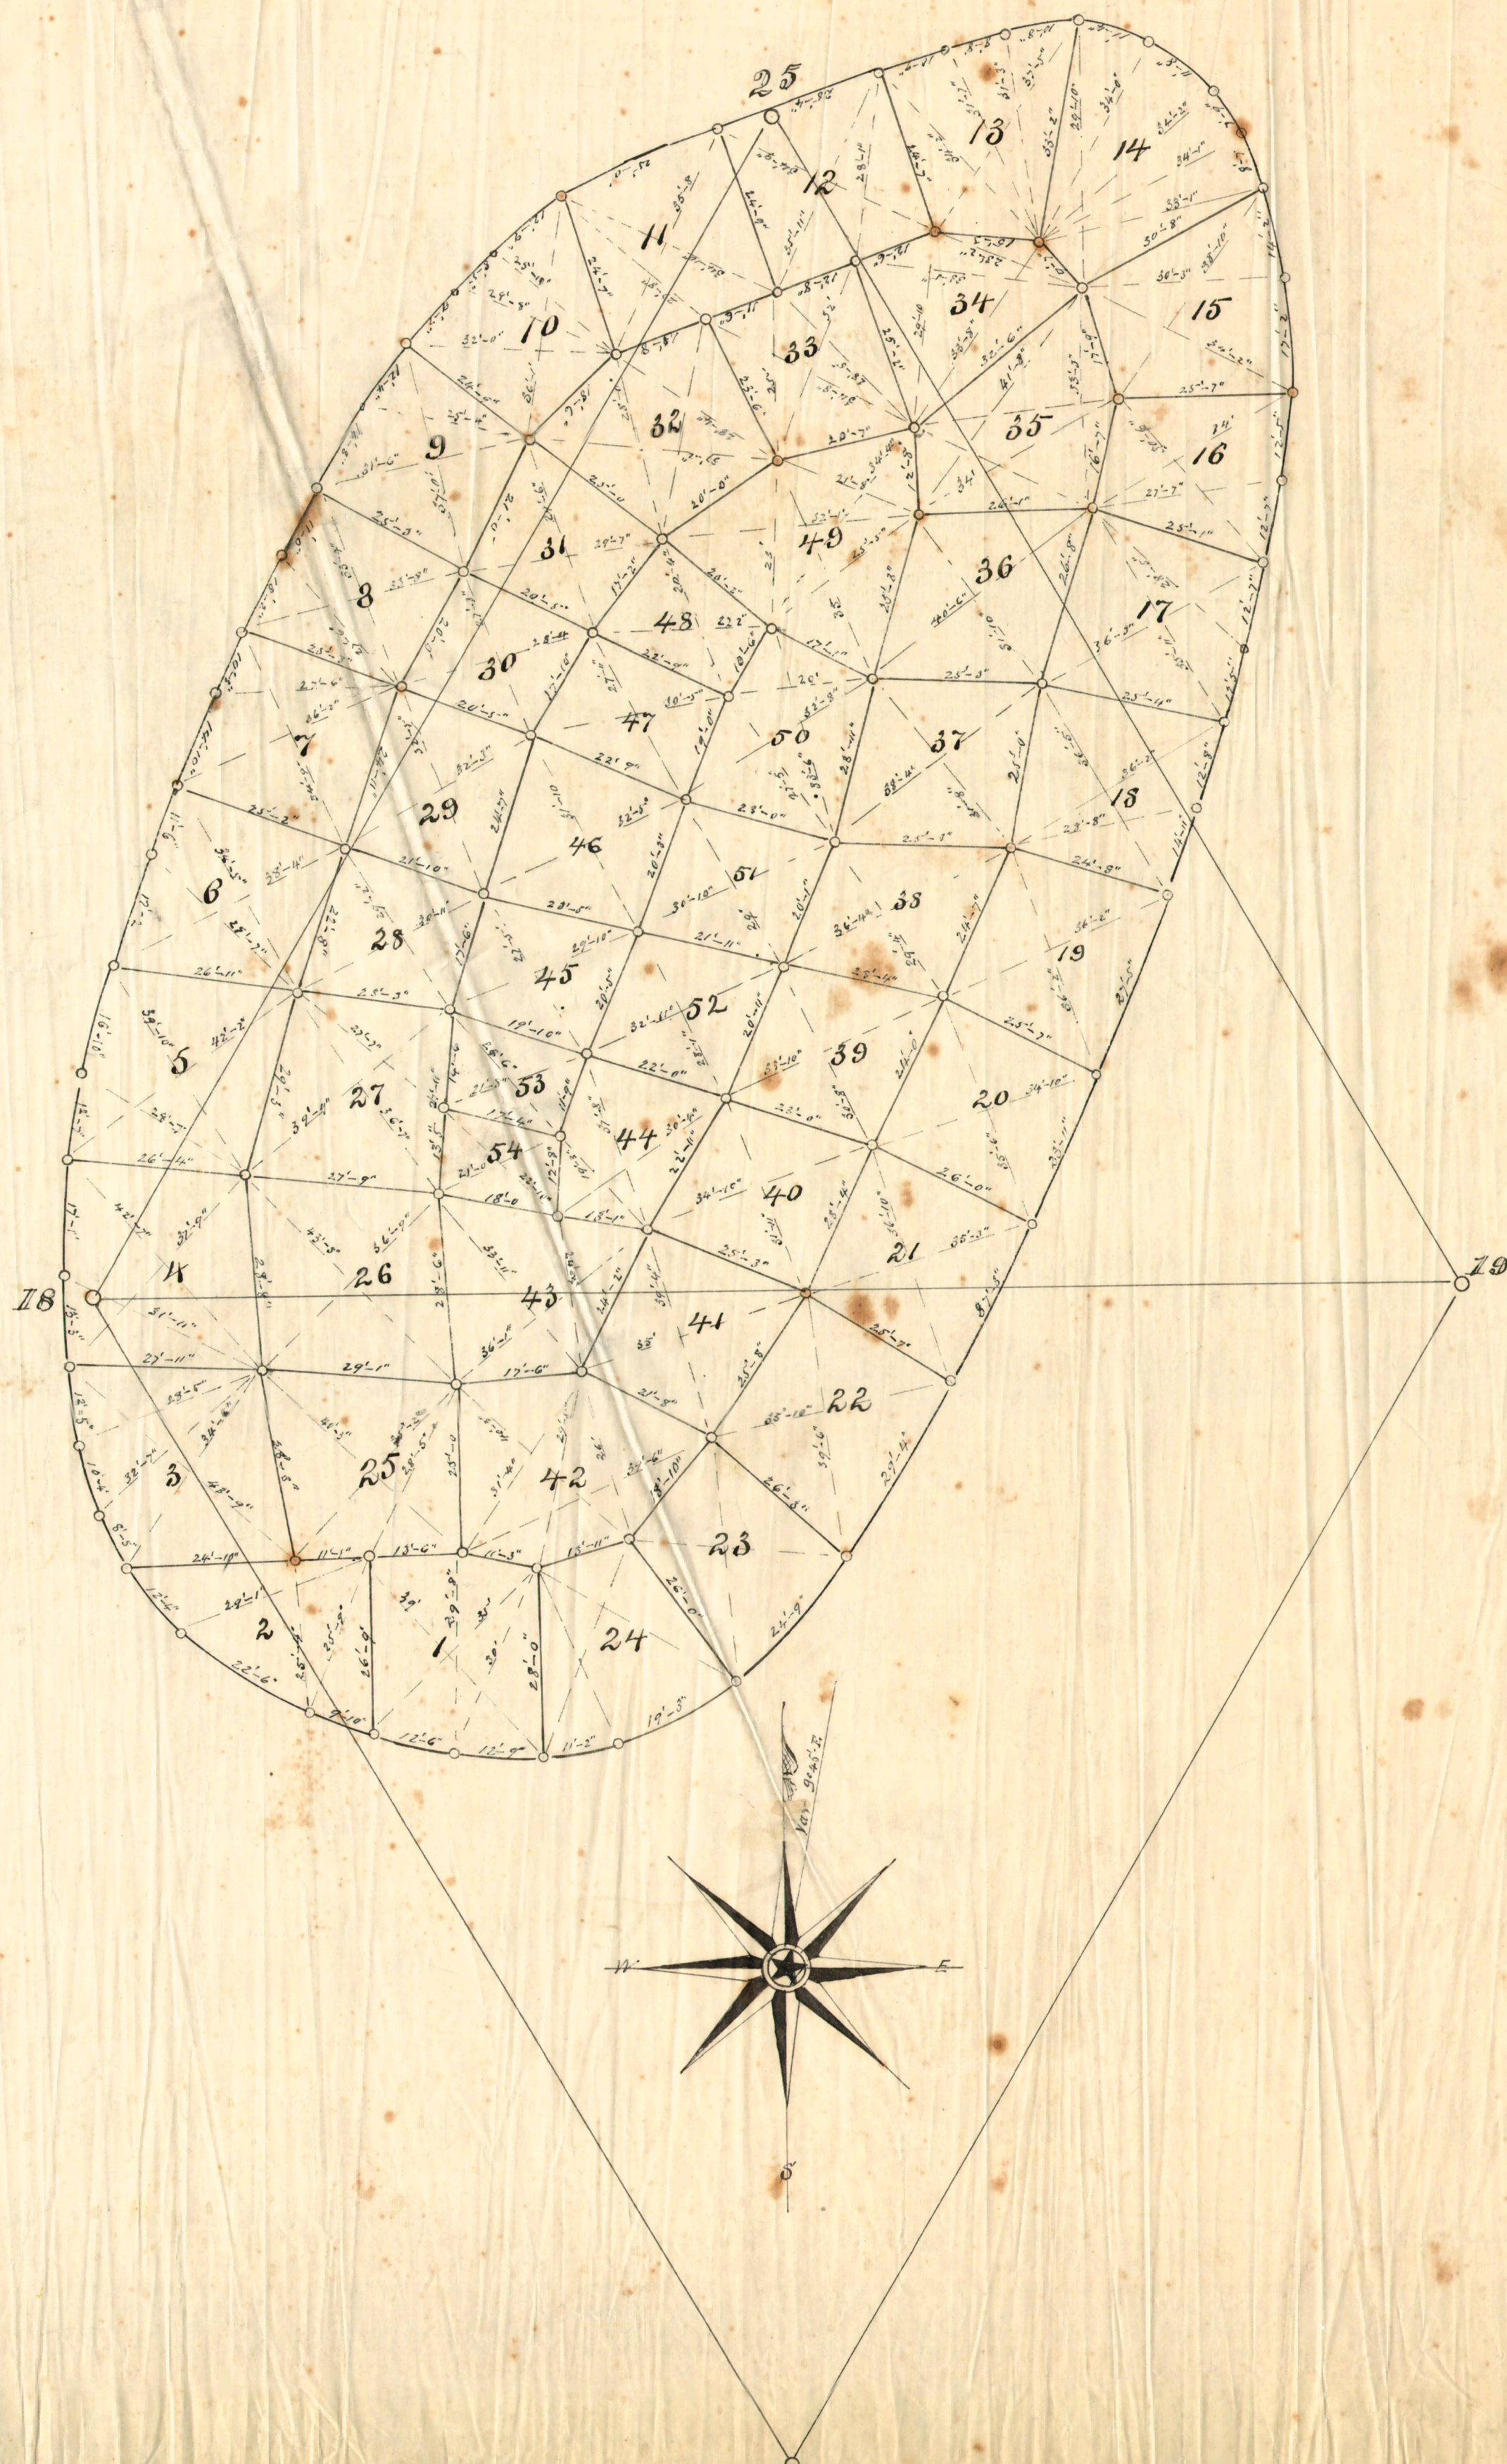

STATION 18			STATION 19		
Posts	Bearings	Dist.	Posts	Bearings	Dist.
1, 2	S 31° 52' E	76.4	19, 20	N 57° 30' W	62.4
2, 3	S 6° 28' E	34.7	20, 21, 22, 40	N 76° 20' W	89.2
3, 4, 25, 26	S 65° 5' E	26.6	21, 22	S 79° 25' W	77.0
1, 25, 42	S 37° 36' E	66.0			
1, 24, 42	S 57° 53' E	76.4			
23, 24	S 52° 11' E	107.6			
22, 43, 41, 42	S 76° 18' E	92.5			
41, 42, 43	S 80° 28' E	91.5			
40, 41, 42, 44	N 32° 53' E	81.1			
43, 44, 54	N 77° 48' E	68.8			
26, 27, 43, 54	N 78° 24' E	52.1			
27, 53, 54	N 01° 15' E	58.6			
5, 6, 27, 28	N 33° 25' E	54.3			
44, 5	N 10° 33' W	20.5			
6, 7	N 61° 51' E	76.4			
8, 9	N 15° 23' E	124.6			
7, 5, 29, 30	N 26° 34' E	100.9			
28, 29, 45, 56	N 48° 54' E	82.5			
30, 31, 47, 48	N 36° 31' E	122.7			
46, 47, 50, 51	N 44° 20' E	113.5			
44, 45, 52, 53	N 63° 18' E	80.0			
33, 39, 51, 52	N 64° 18' E	112.0			

STATION 25		
Posts	Bearings	Dist.
10, 11	S 69° 43' W	53.0
9, 10, 31, 32	S 52° 54' W	59.3
32, 33, 44	S 0° 22' E	50.6
11, 12, 33	S 1° 18' E	25.3
33, 34, 44	S 3° 53' E	84.1
12, 13	N 07° 12' E	17.1
13, 14, 34	S 64° 48' E	43.1
14, 15, 34, 35	S 60° 30' E	52.0
14, 15	S 51° 33' E	72.3
15, 16	S 01° 12' E	86.0
16, 17, 35, 36	S 38° 13' E	74.0
17, 18	S 55° 21' E	110.0
18, 19, 37, 38	S 17° 5' E	113.0